
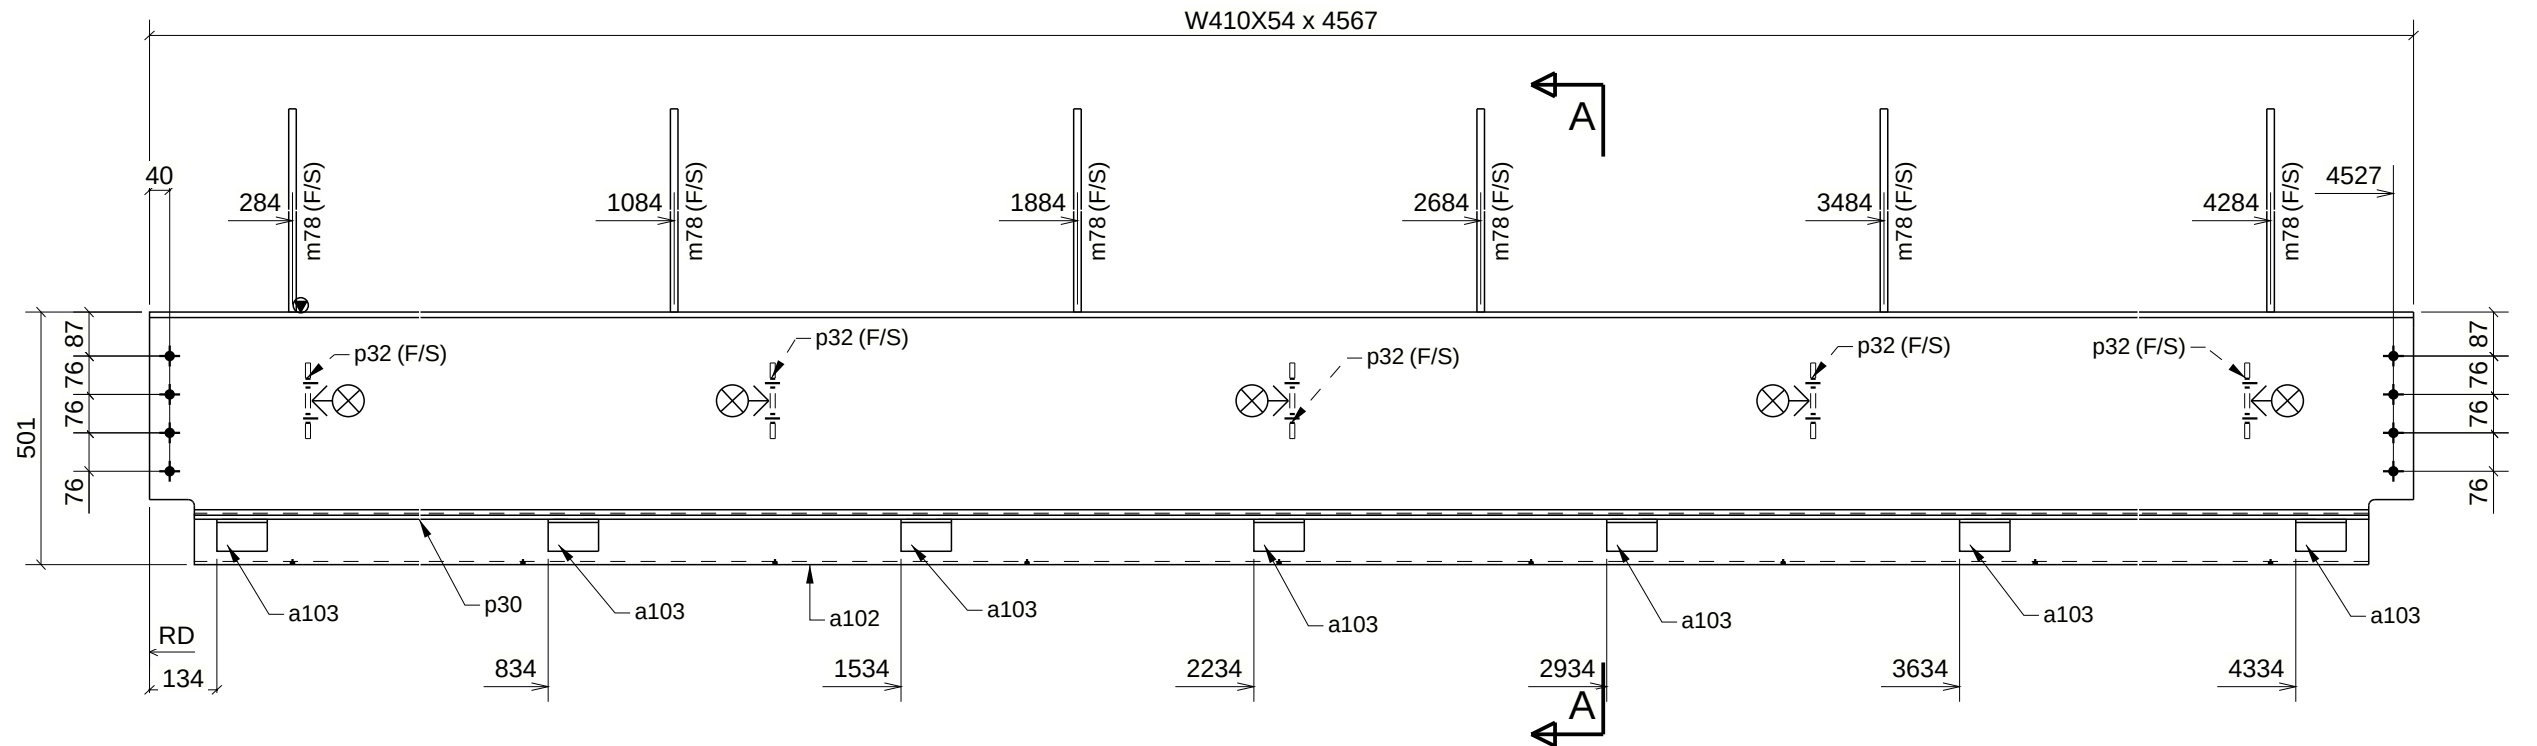


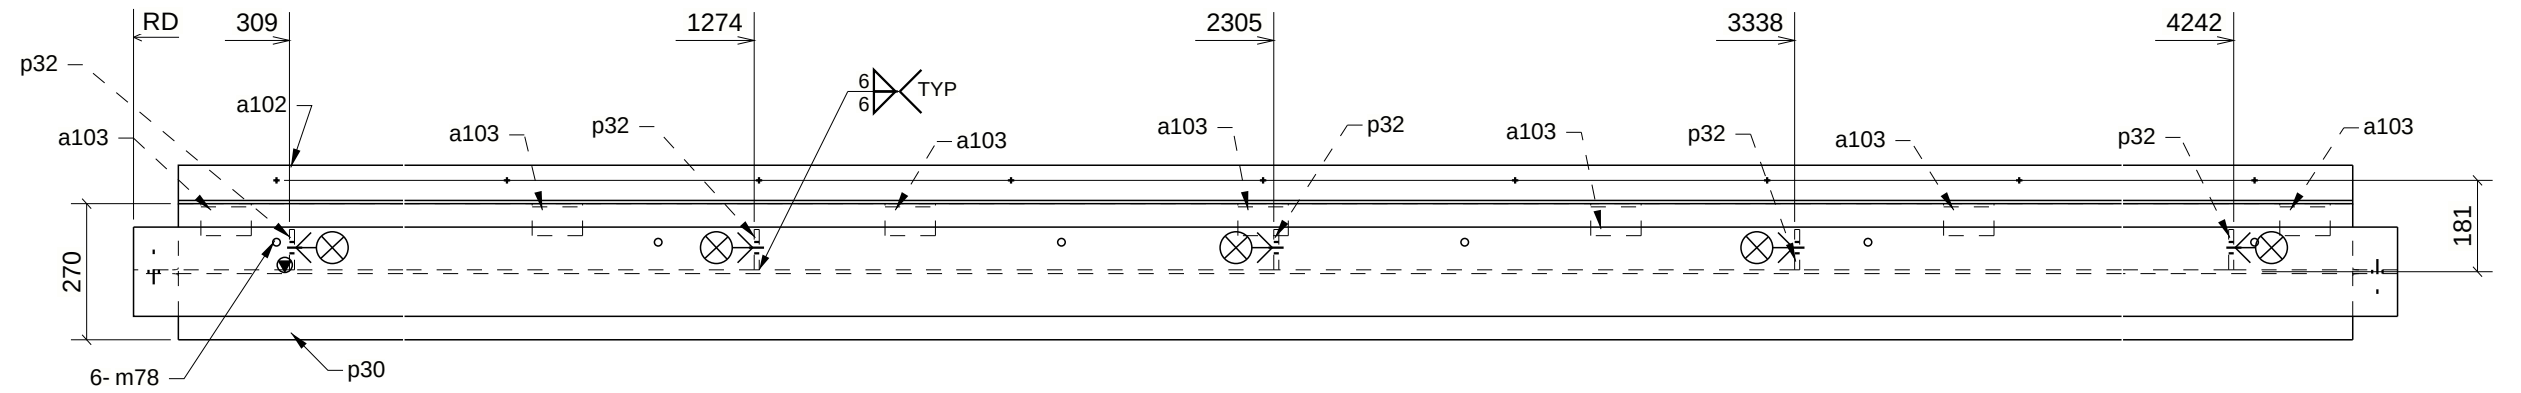

ONE - BOTTOM PLATE - B94

BILL OF MATERIAL

Mark	QTY	DESCRIPTION	Length	Weight Kg		REMARKS
				Total	Unit	
B94	1	BOTTOM PLATE				SQ-2
B94	1	W410X54	4567	247	247	FIRE PROOFING 300W
a102	1	L102X76X6.4	4389	38	38	300W
a103	7	L64X64X6.4	100	4	1	300W
m78	6	RB15	600	4	1	Steel_***
p30	1	PL8X270	4389	74	74	bare 300W
p32	5	PL10X80	150	5	1	300W
TOTAL WEIGHT FOR THIS DRAWING				(361)	(361)	

DESCRIPTION	BEAM-FIRE PROFFING		
PROJECT NAME			
DRAWN BY			JOB No.
CREATION DATE	07/23/2023		DWG No. B94

PHASE:	GROUND FLOOR
FINISH:	FIRE PROOFING

