

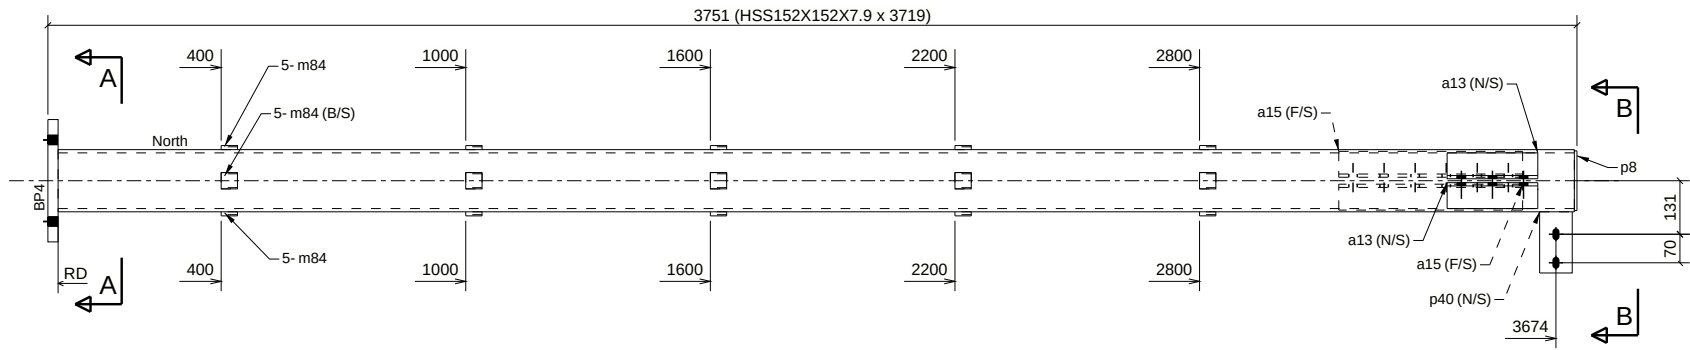


GRID LOCATION	BOTTOM ELEVATION
3y/Bz	-0.200

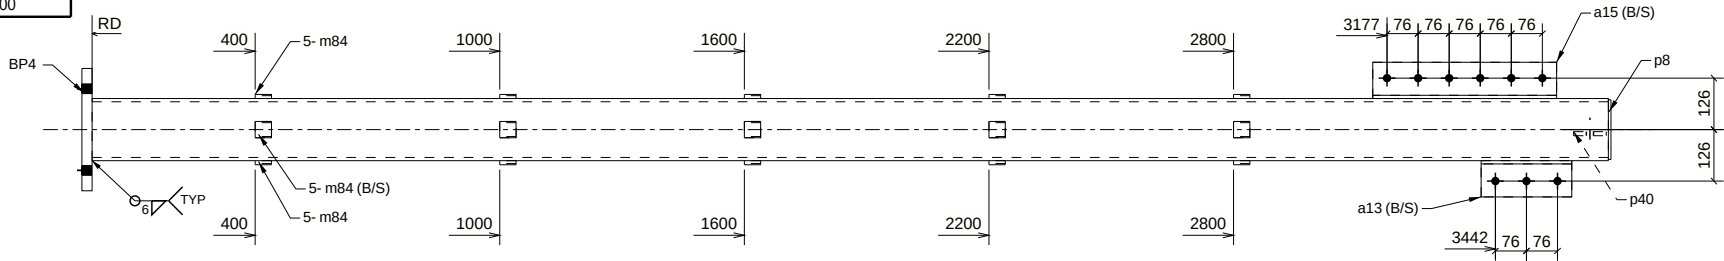

ONE - COLUMN - C8

BILL OF MATERIAL						
Mark	QTY	DESCRIPTION	Length	Weight Kg	Unit	REMARKS
C8	1	COLUMN				SQ-2
C8	1	HSS152X152X7.9	3719	129	129	PRIMER 350W
BP4	1	PL25X300	300	18	18	300W
a13	2	L89X64X7.9	222	4	2	300W
a15	2	L89X64X7.9	451	8	4	300W
m84	20	C40X10X3	40	1	0	300W
p8	1	PL6X146	146	1	1	300W
p40	1	PL10X80	150	1	1	300W
TOTAL WEIGHT FOR THIS DRAWING			(155)	(155)		

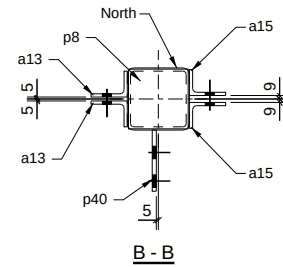

PHASE:	COLUMN
FINISH:	PRIMER

PROJECT NAME		JOB No.		DWG No.	C8
DRAWN BY		CREATION DATE			