




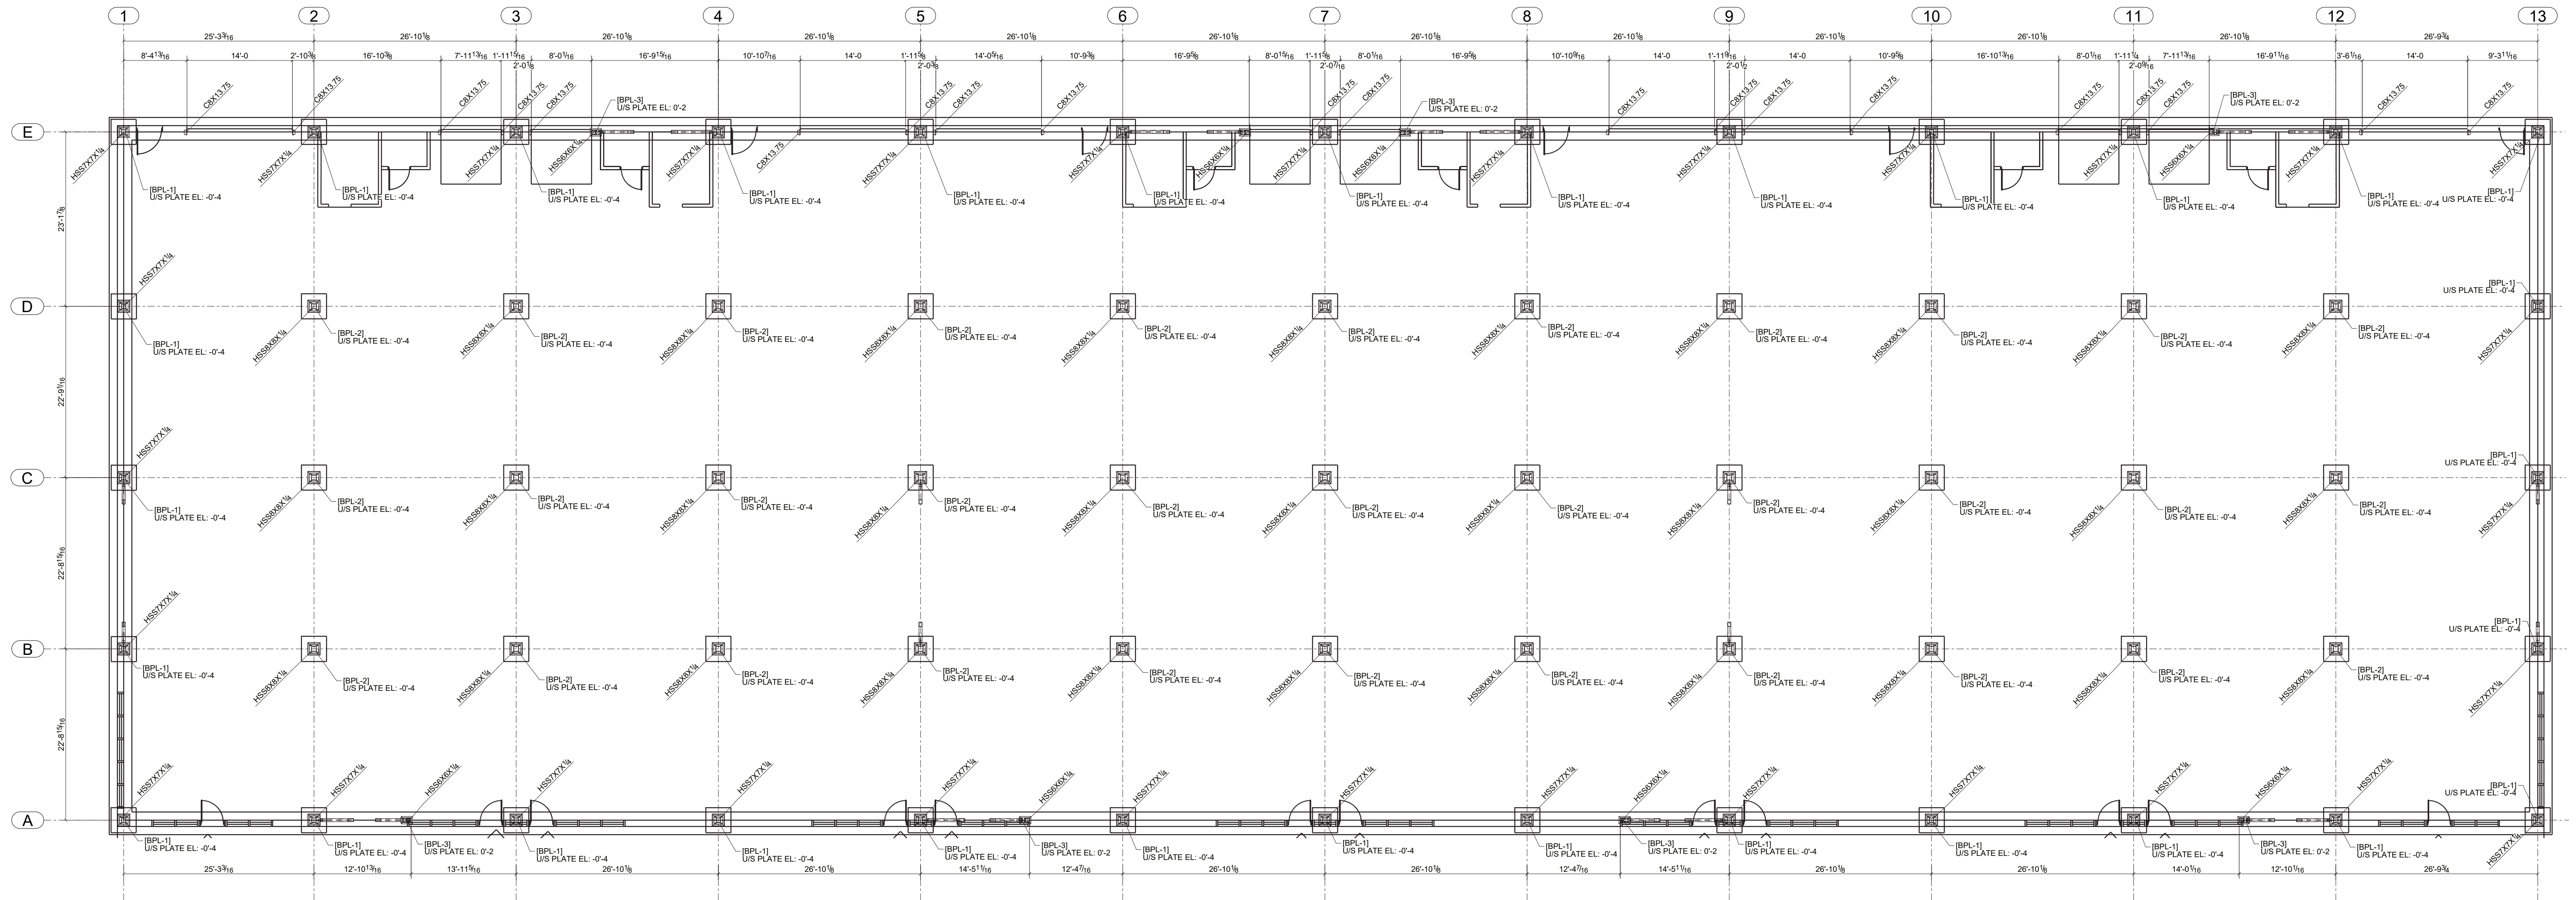


ANCHOR BOLTS LAYOUT

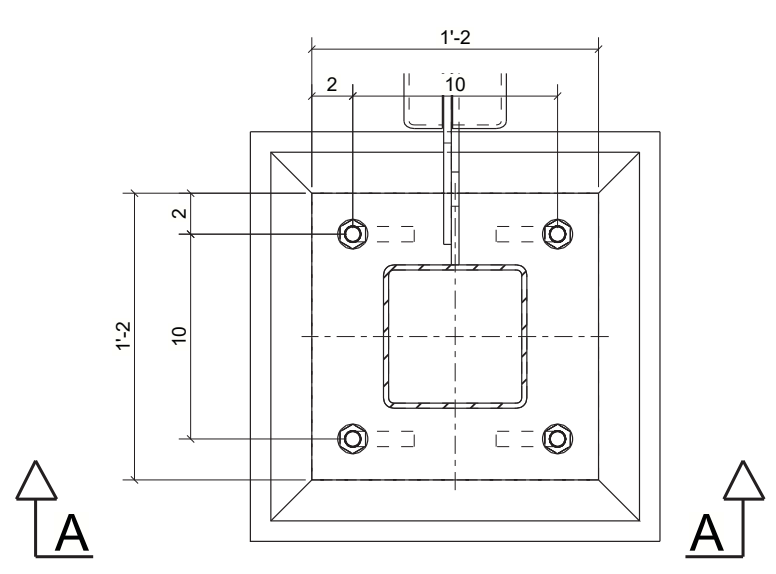


TYPICAL DETAIL
[BPL-1]

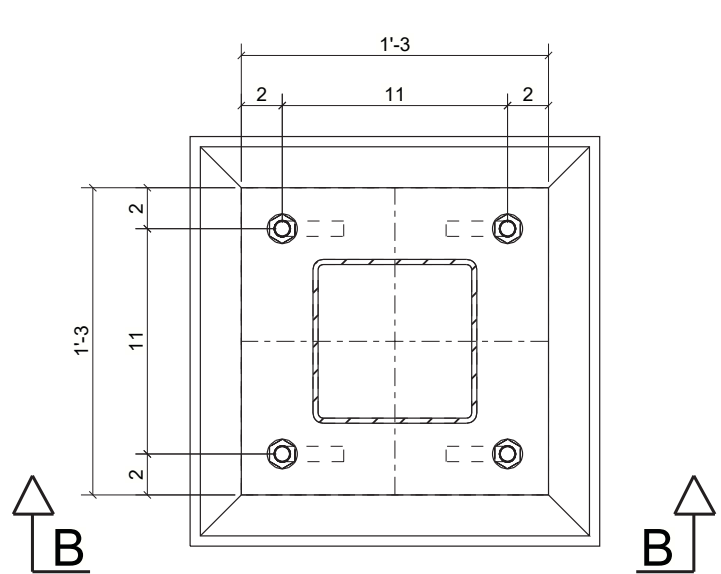


TYPICAL DETAIL
[BPL-2]

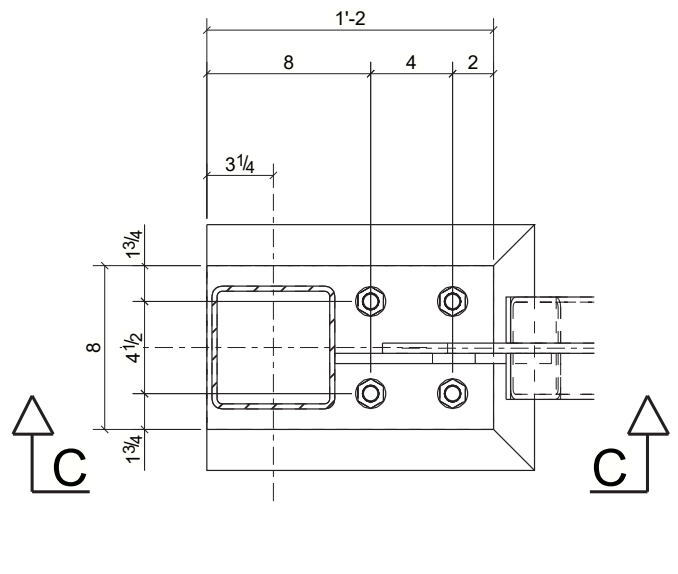


TYPICAL DETAIL
[BPL-3]

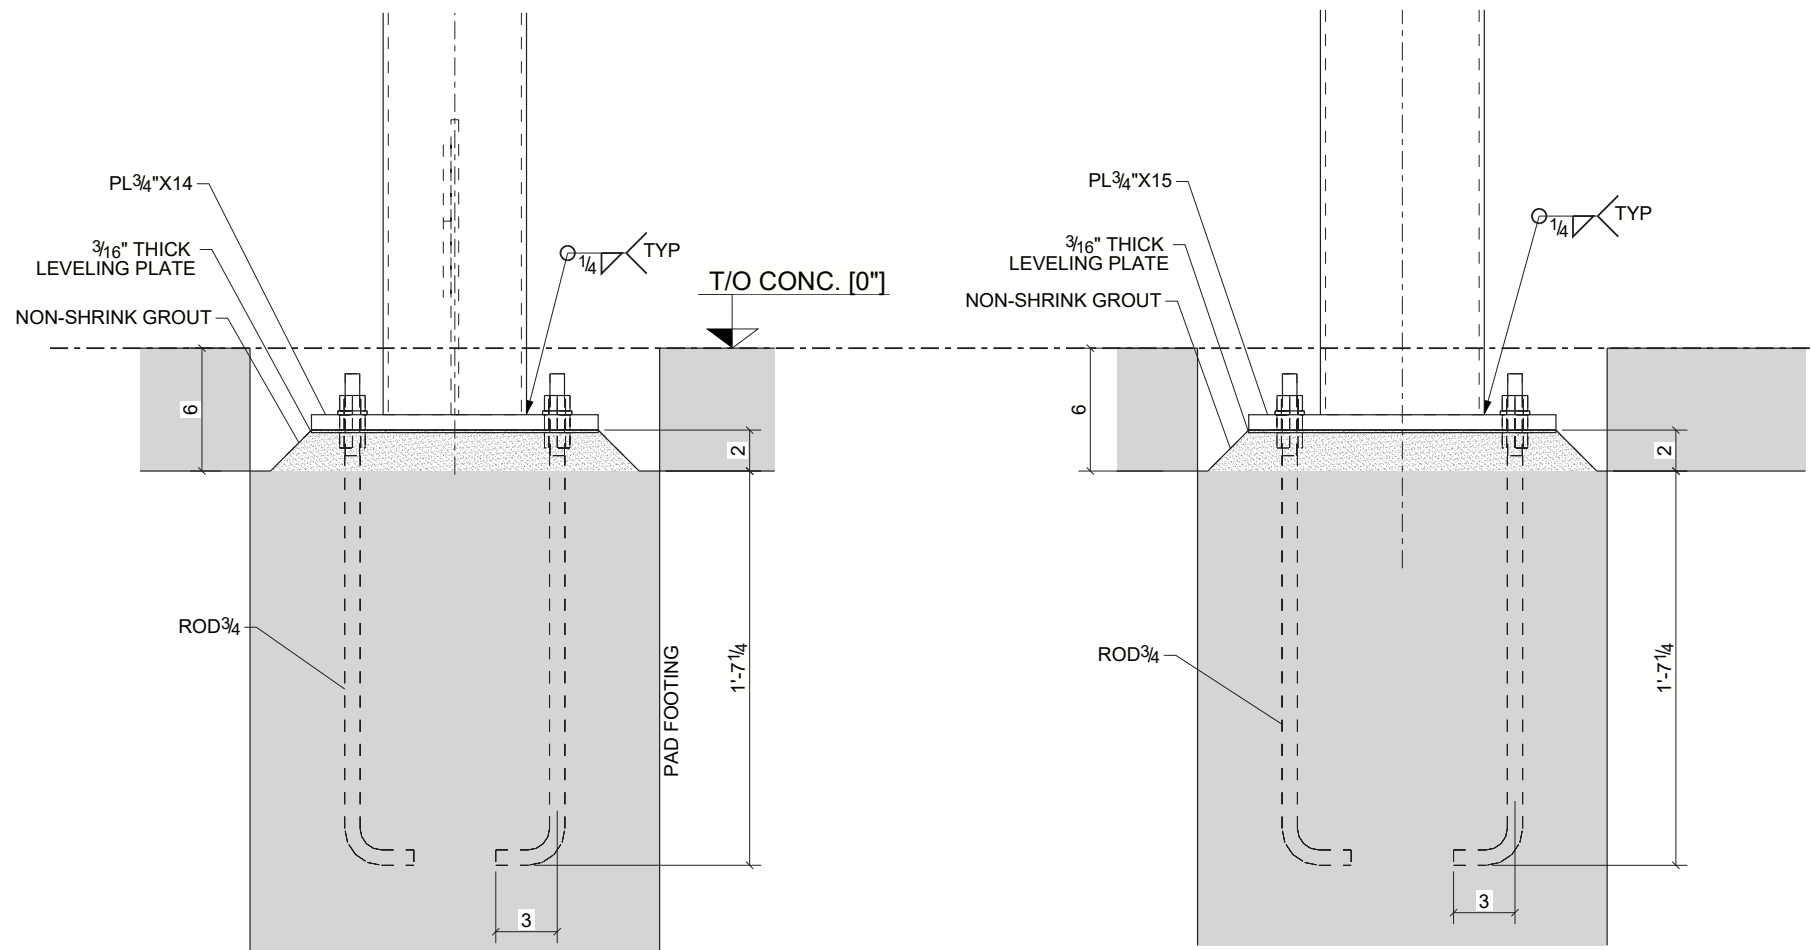


SECTION A-A

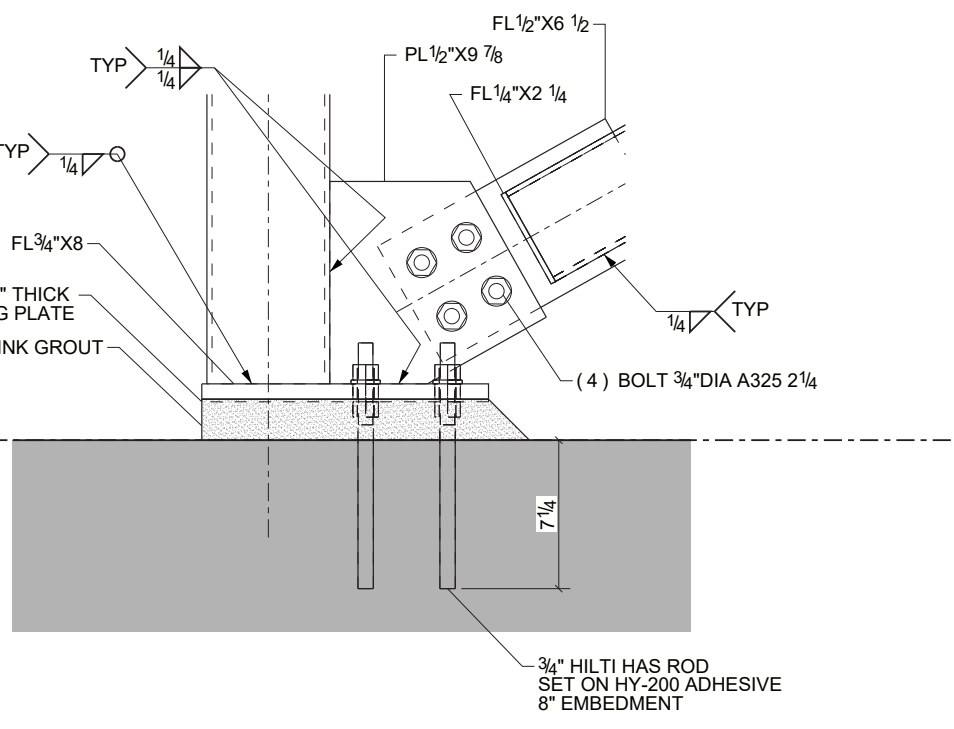


SECTION C-C

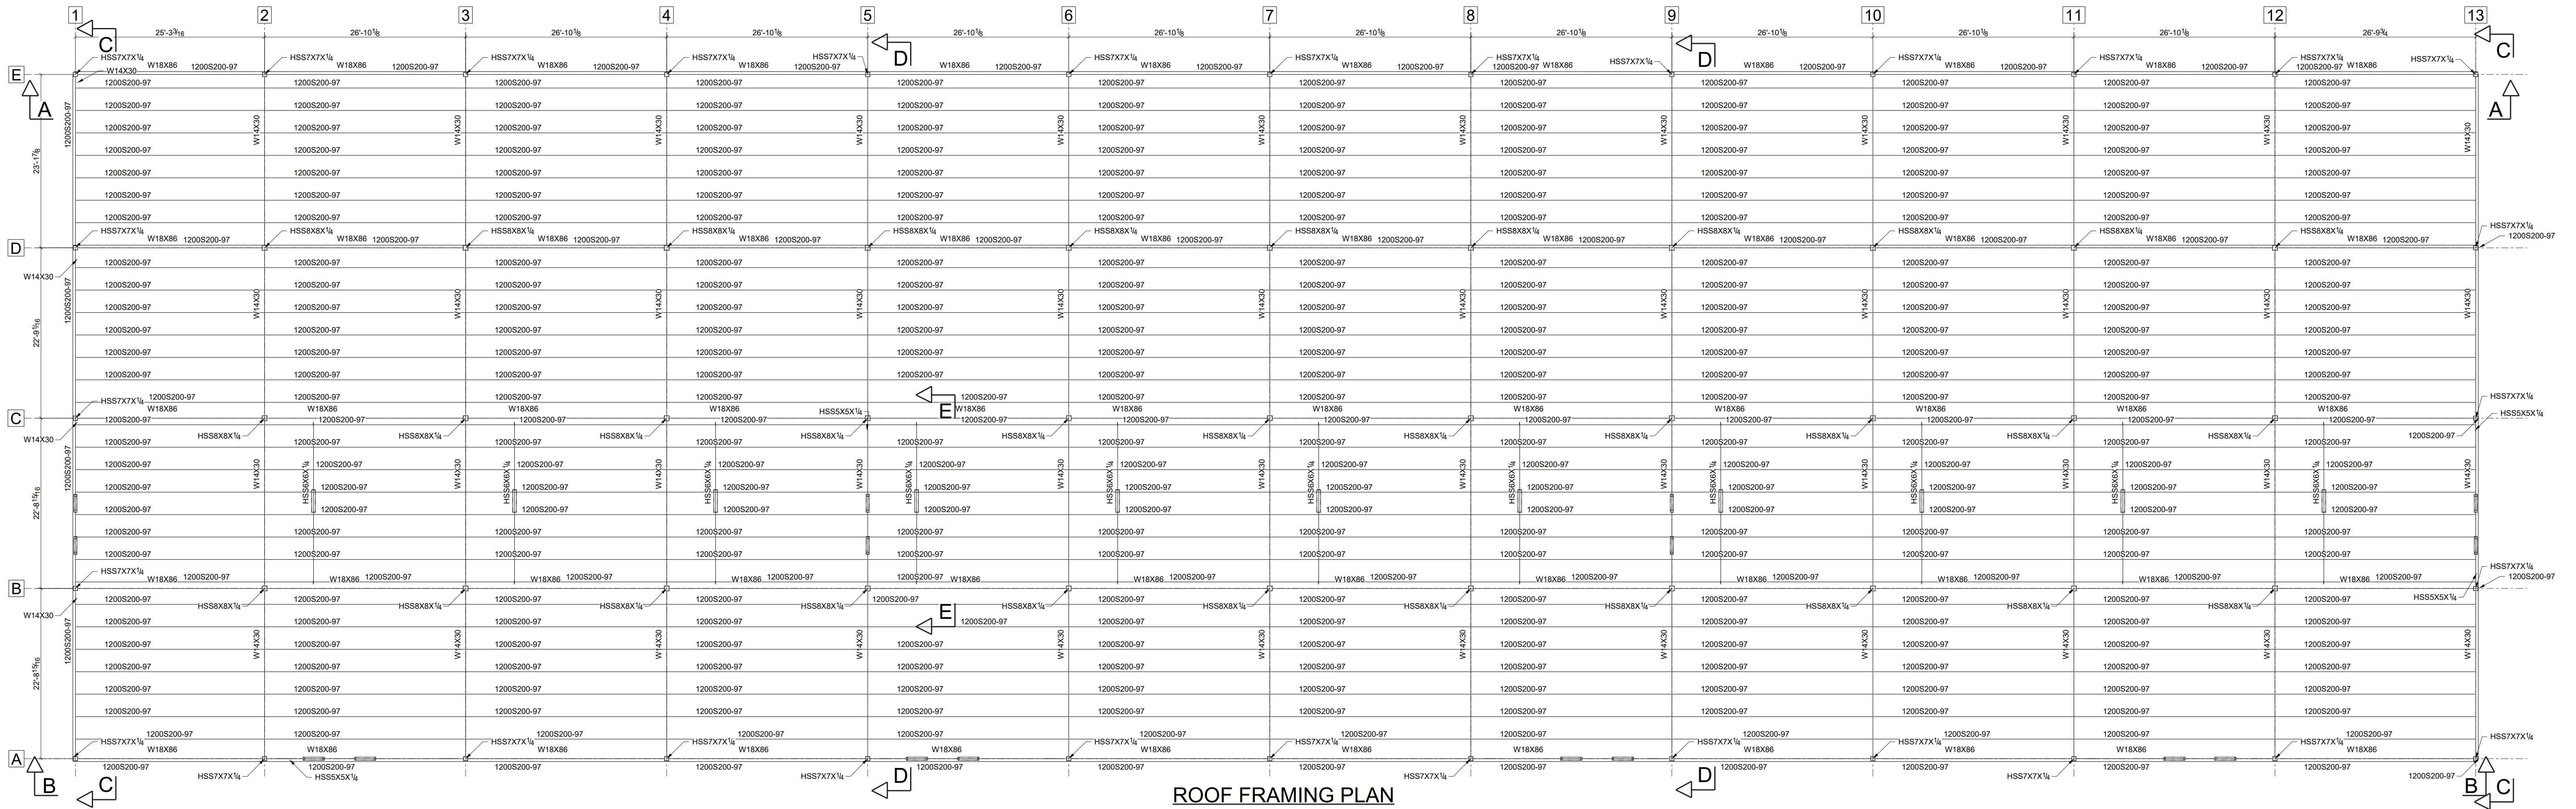


ROOF FRAMING PLAN

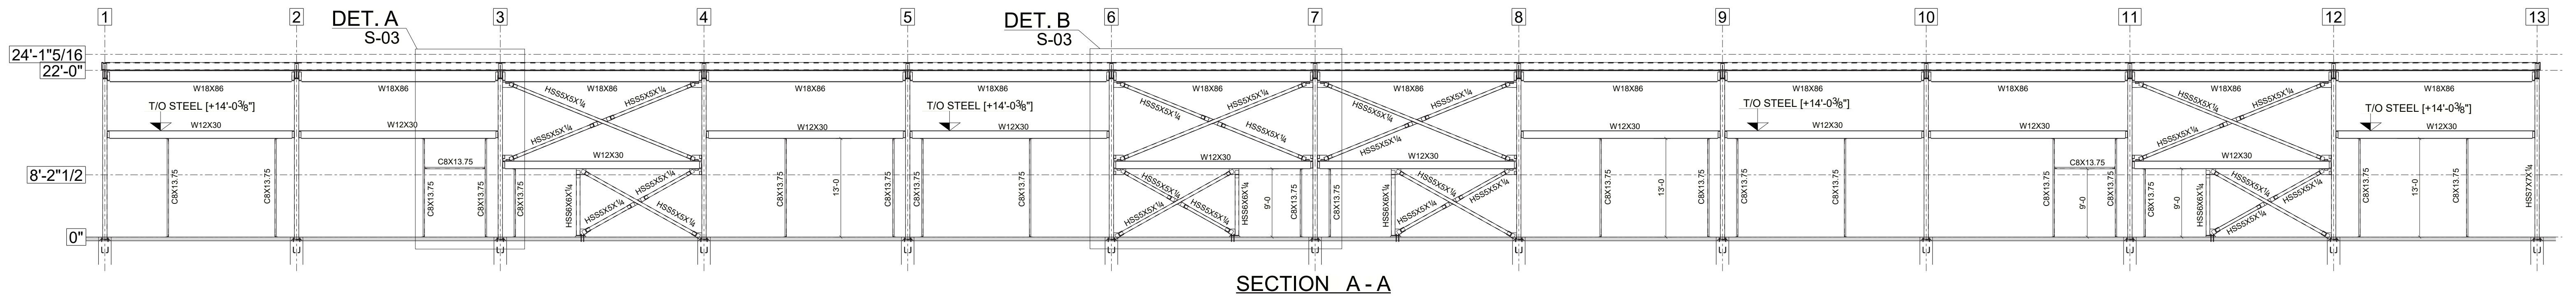


SECTION A-A

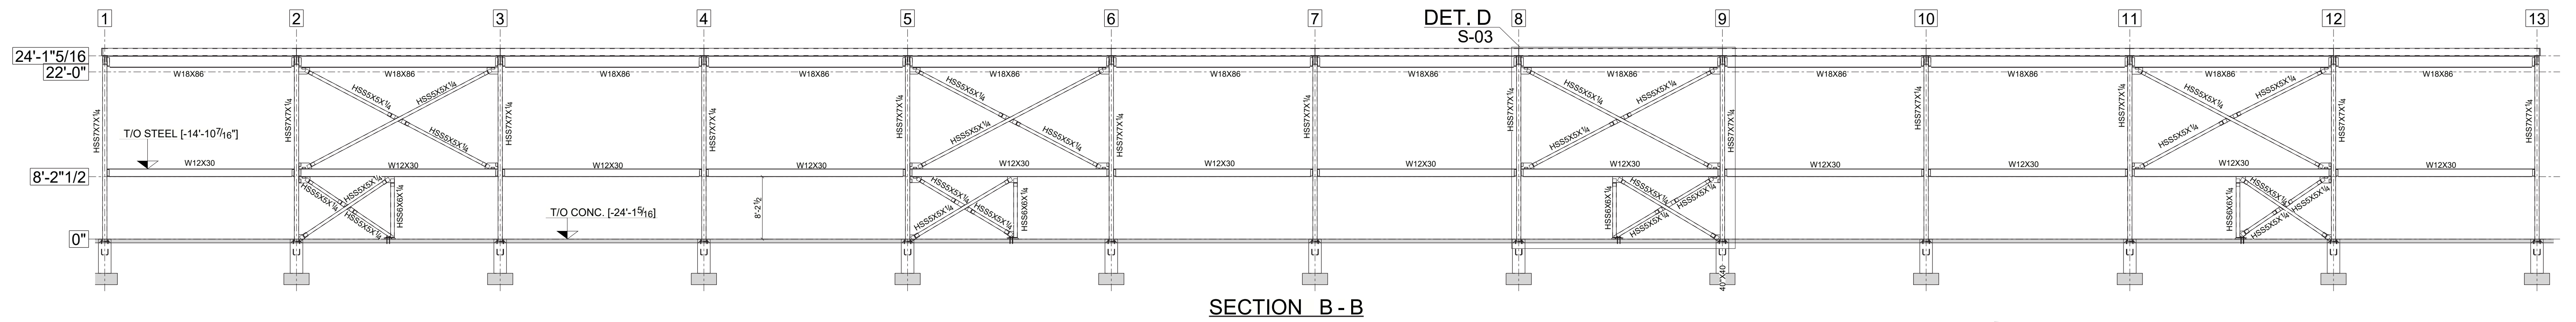


SECTION B-B

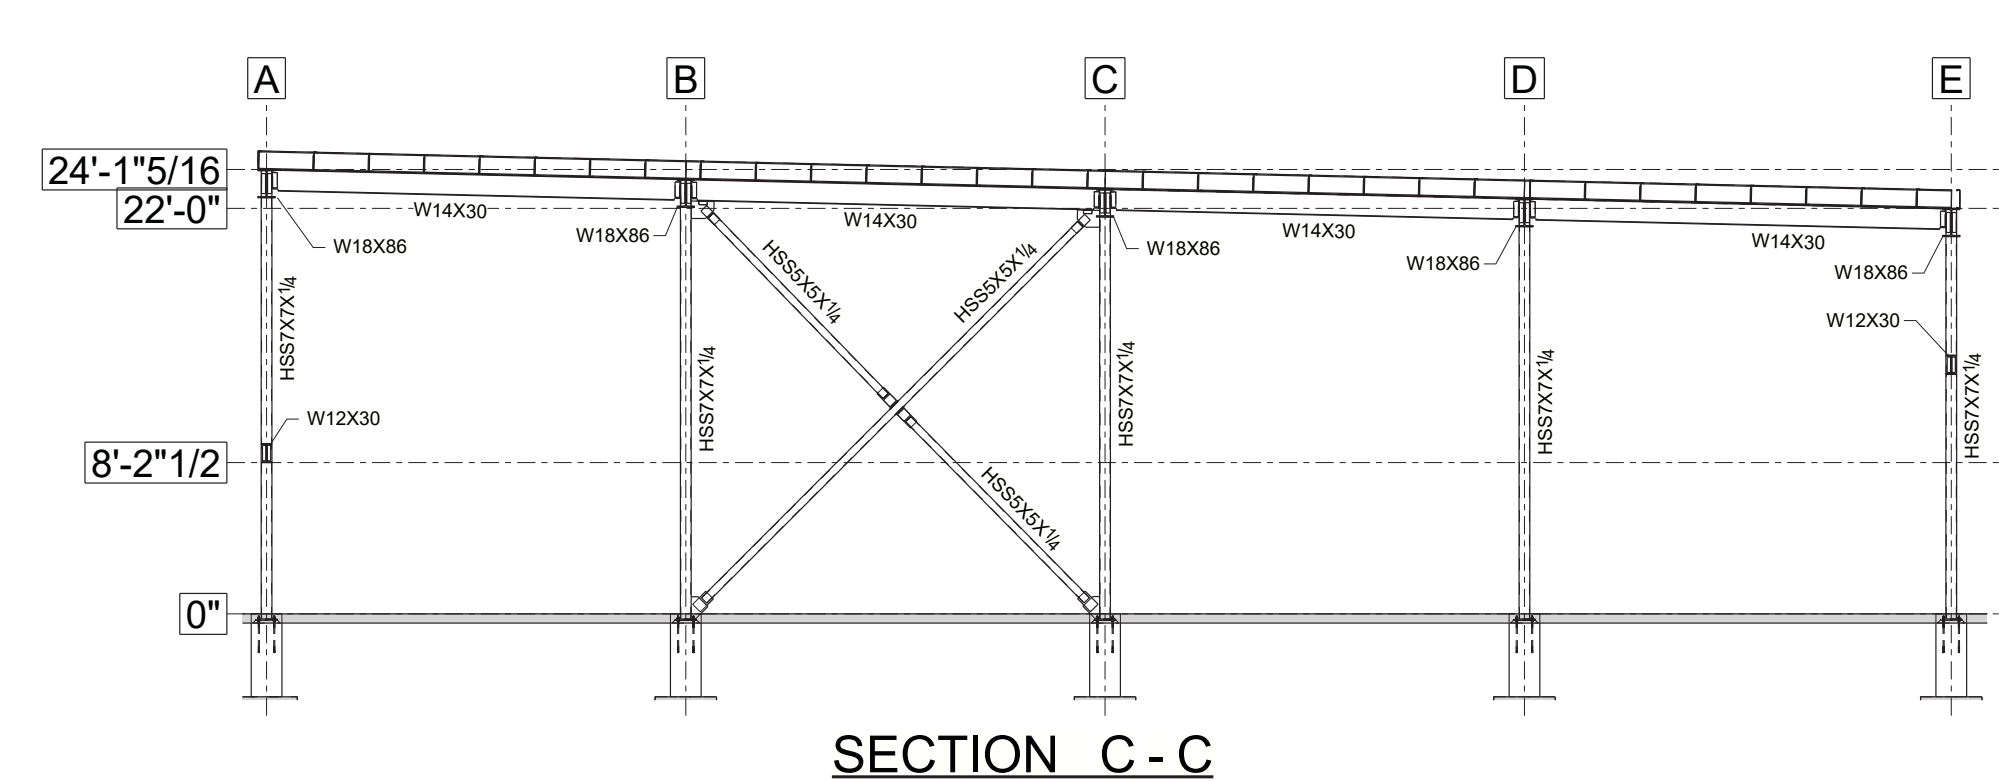


SECTION C-C

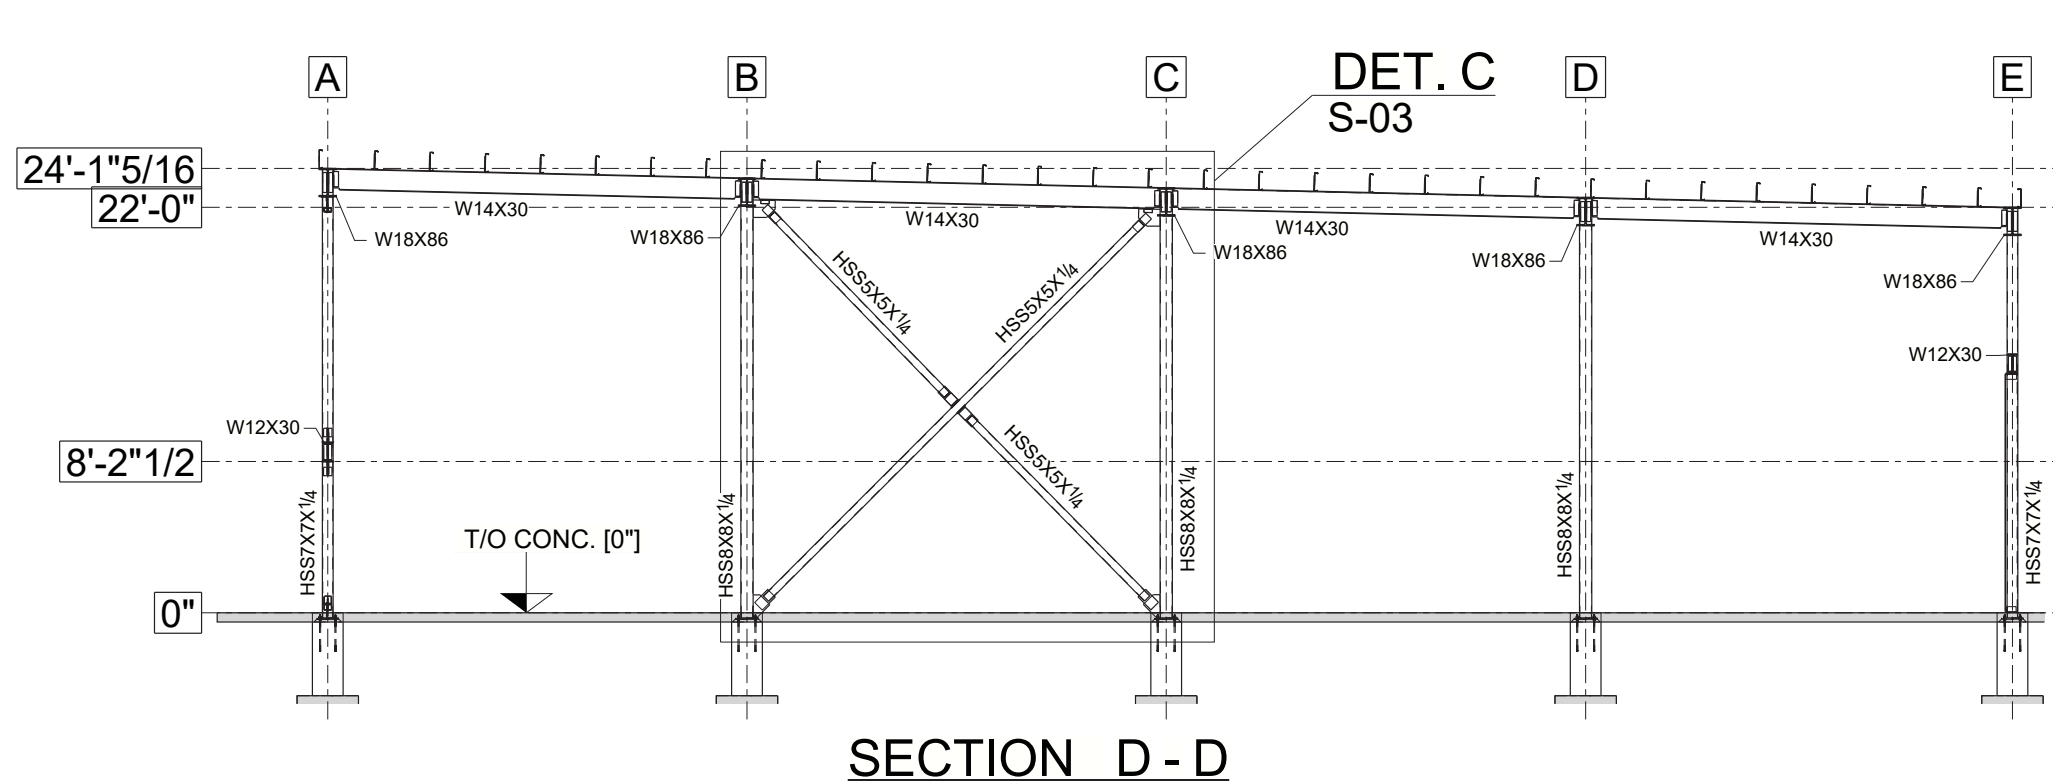


SECTION D-D

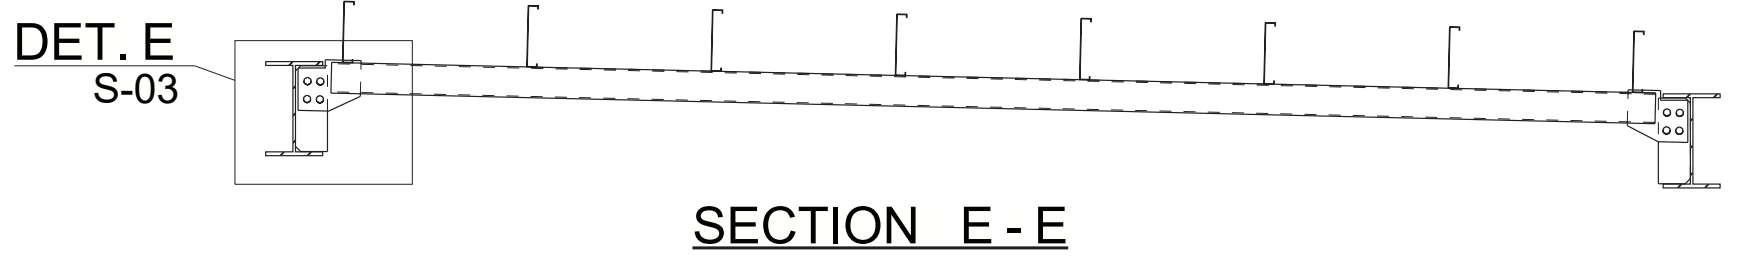


SECTION E-E

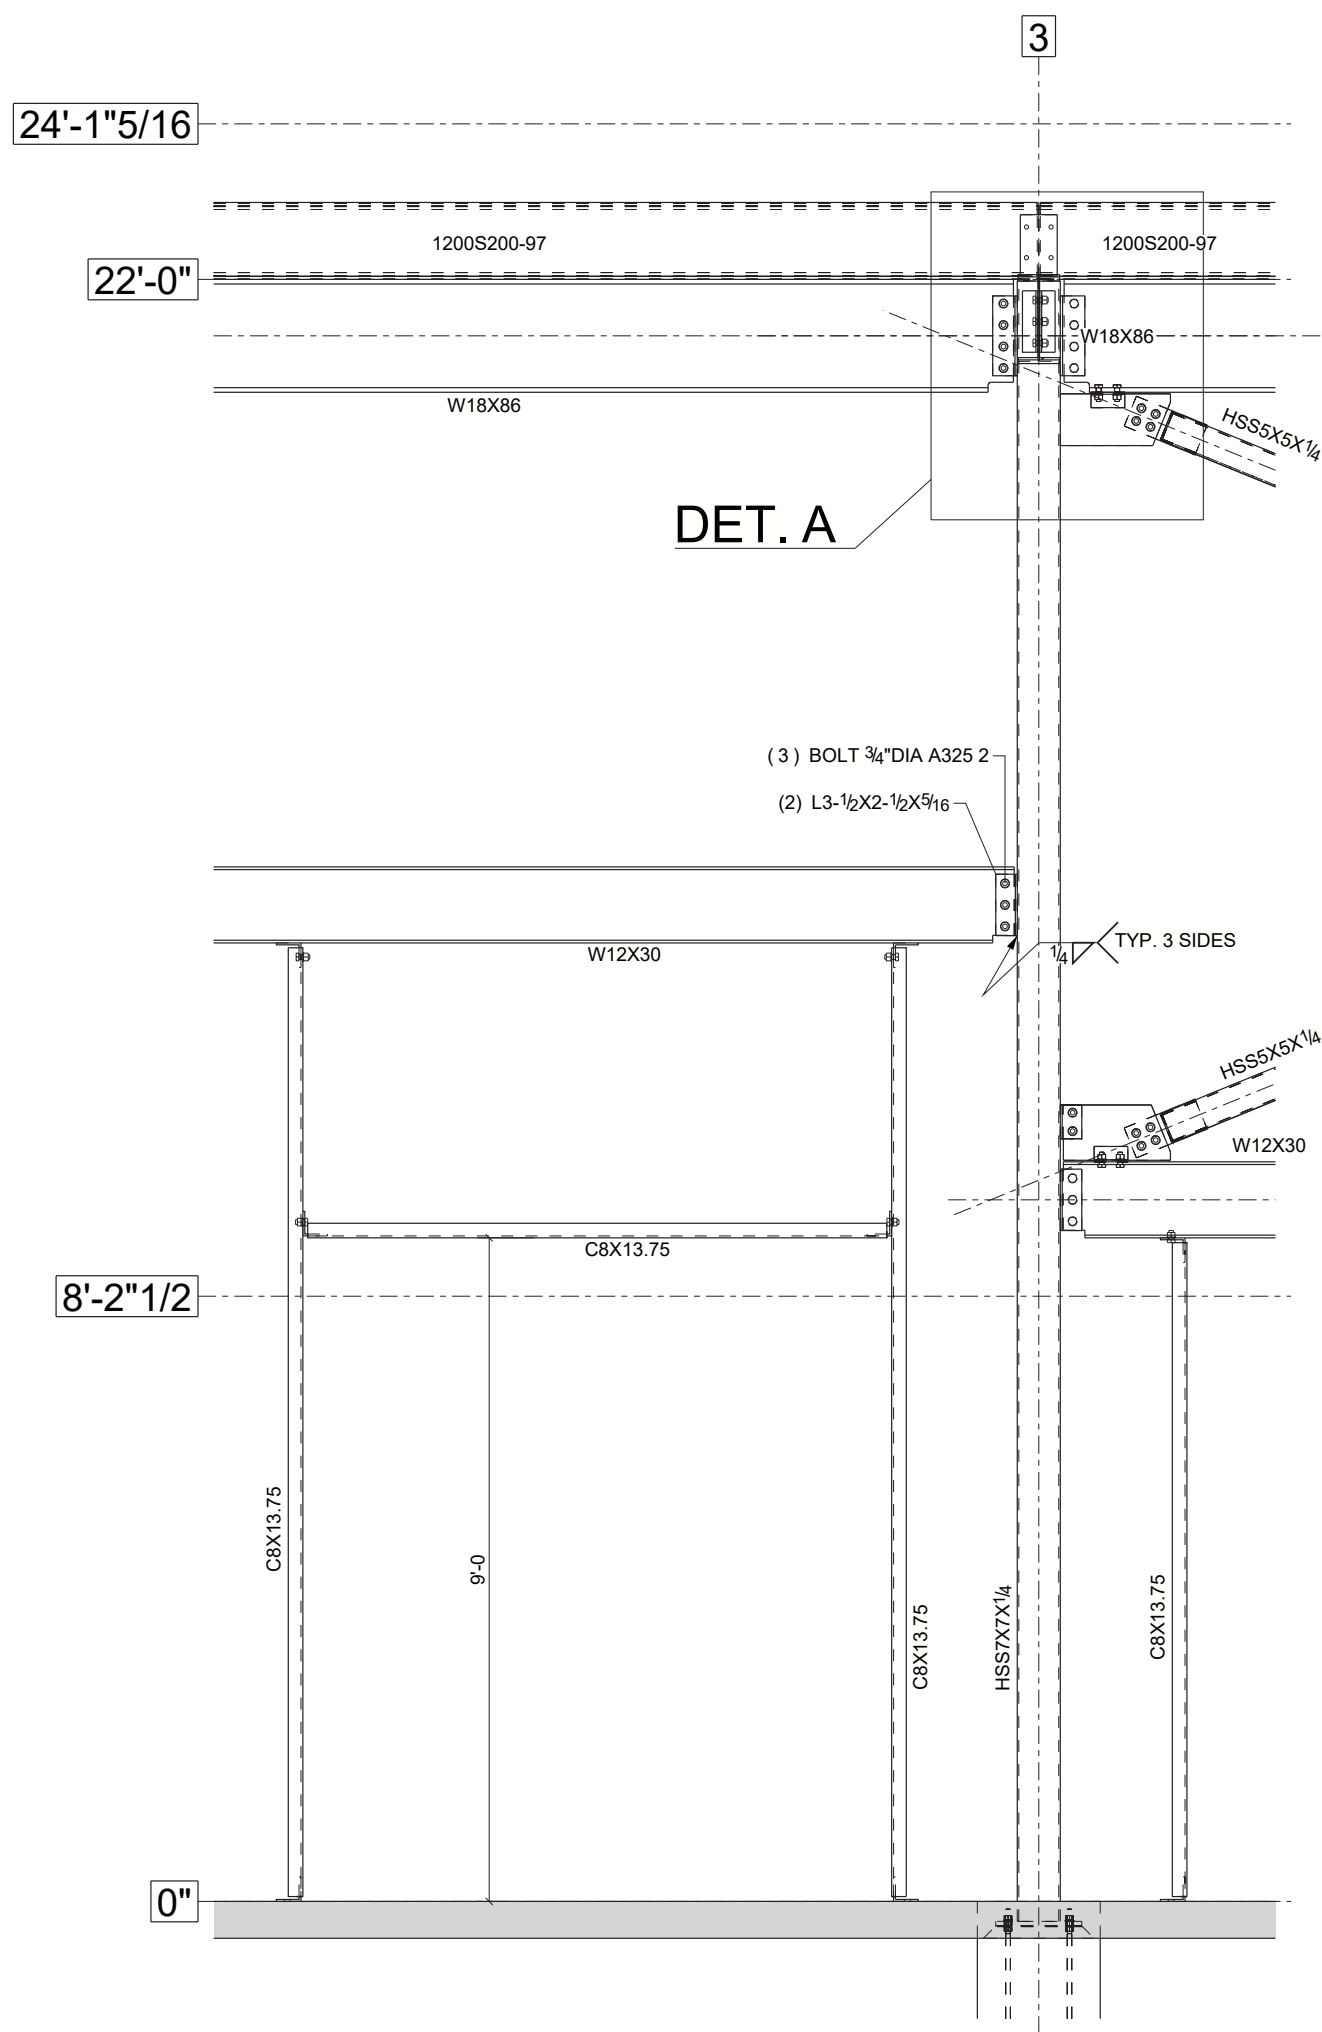


DETAIL A
S-02

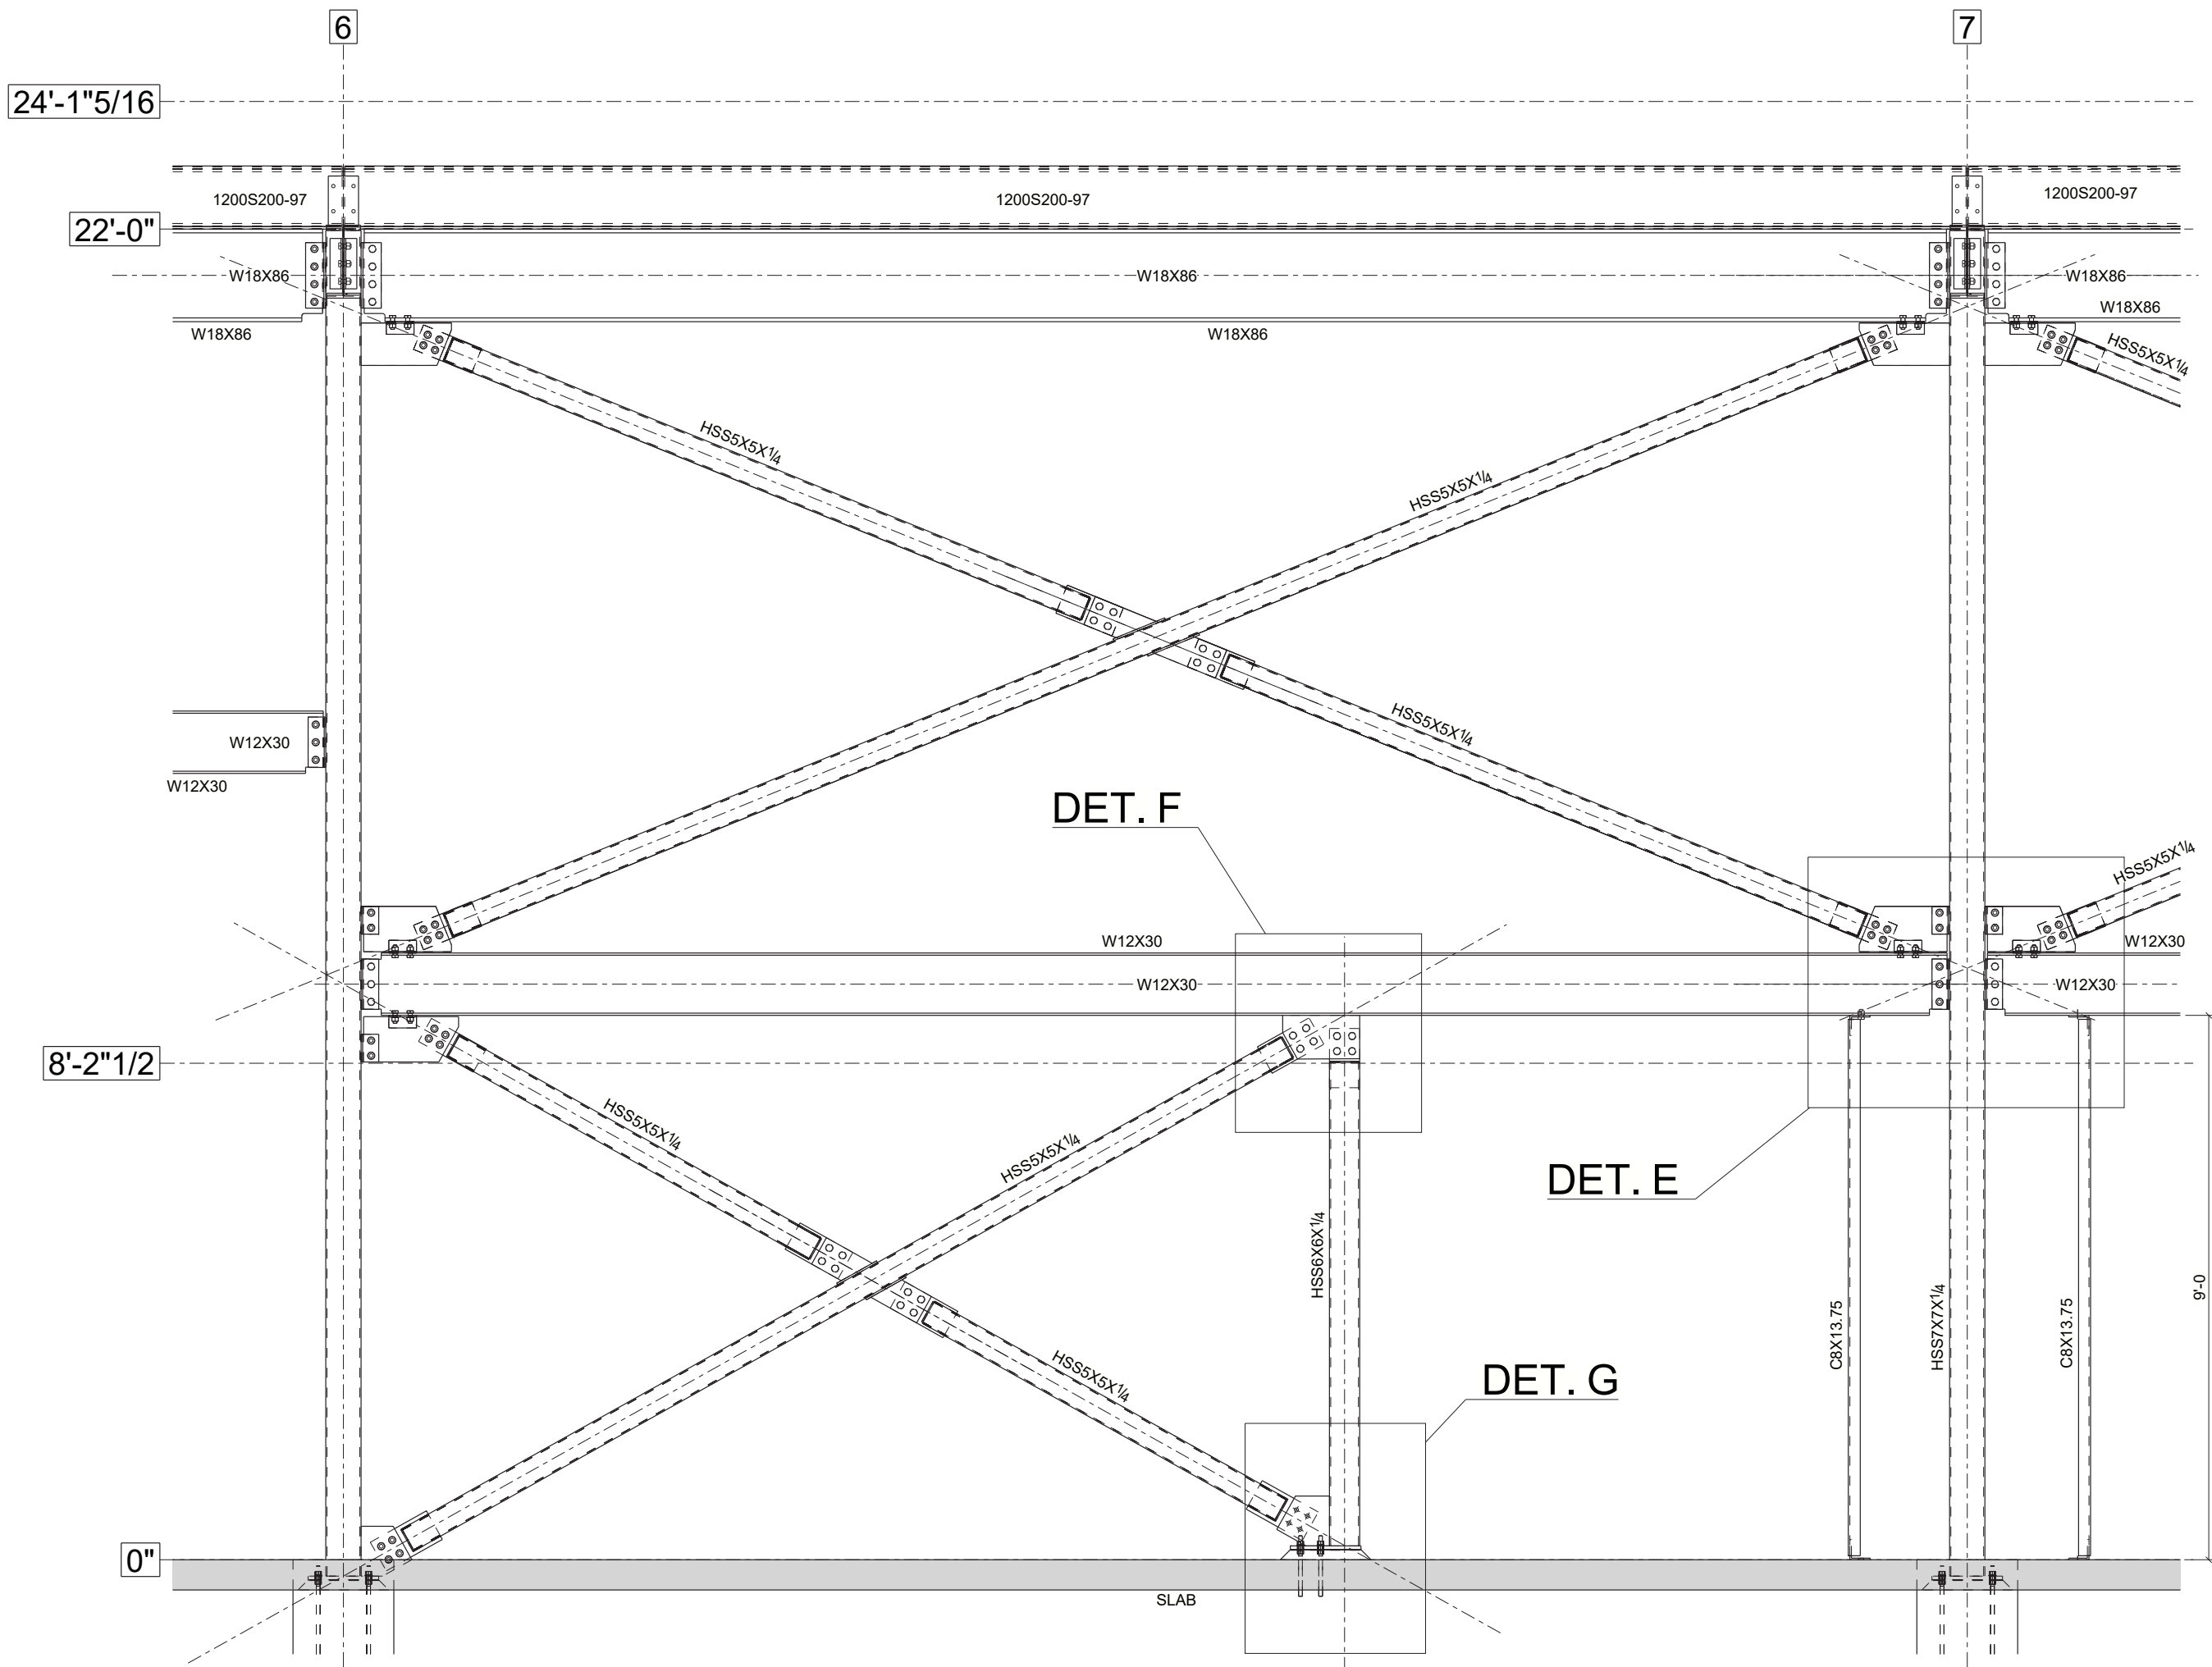


DETAIL B
S-02

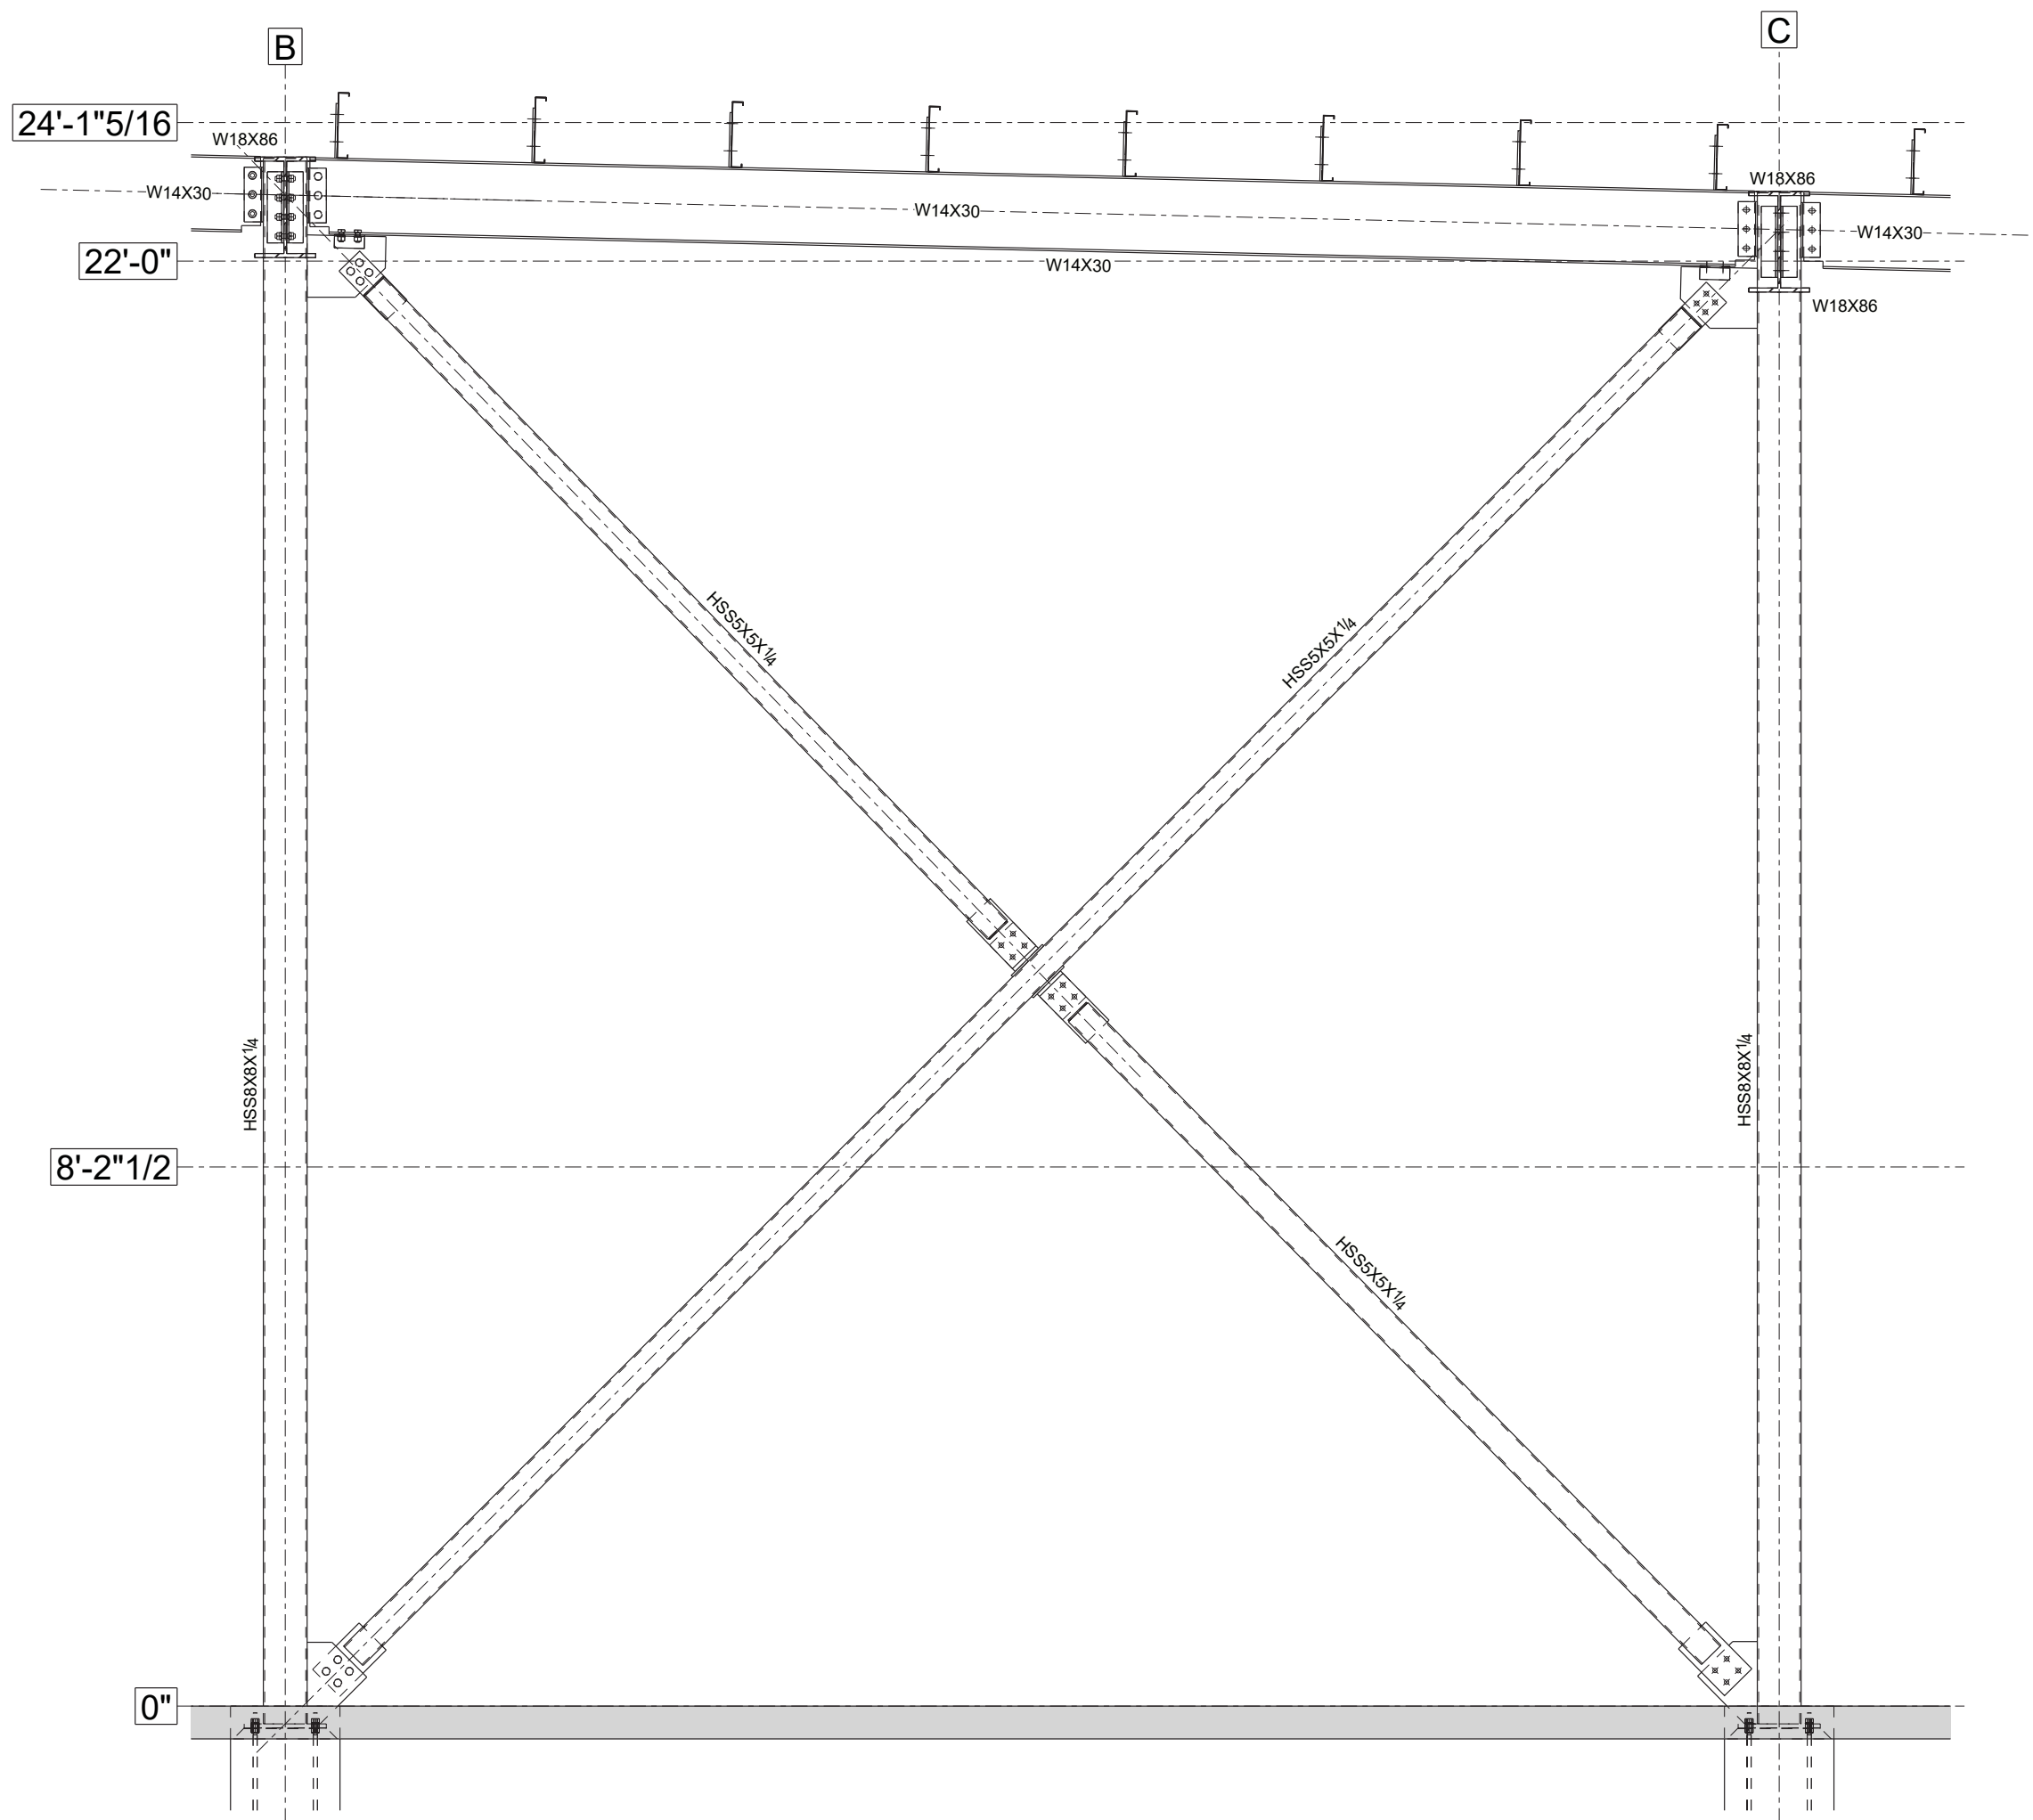


DETAIL C
S-02

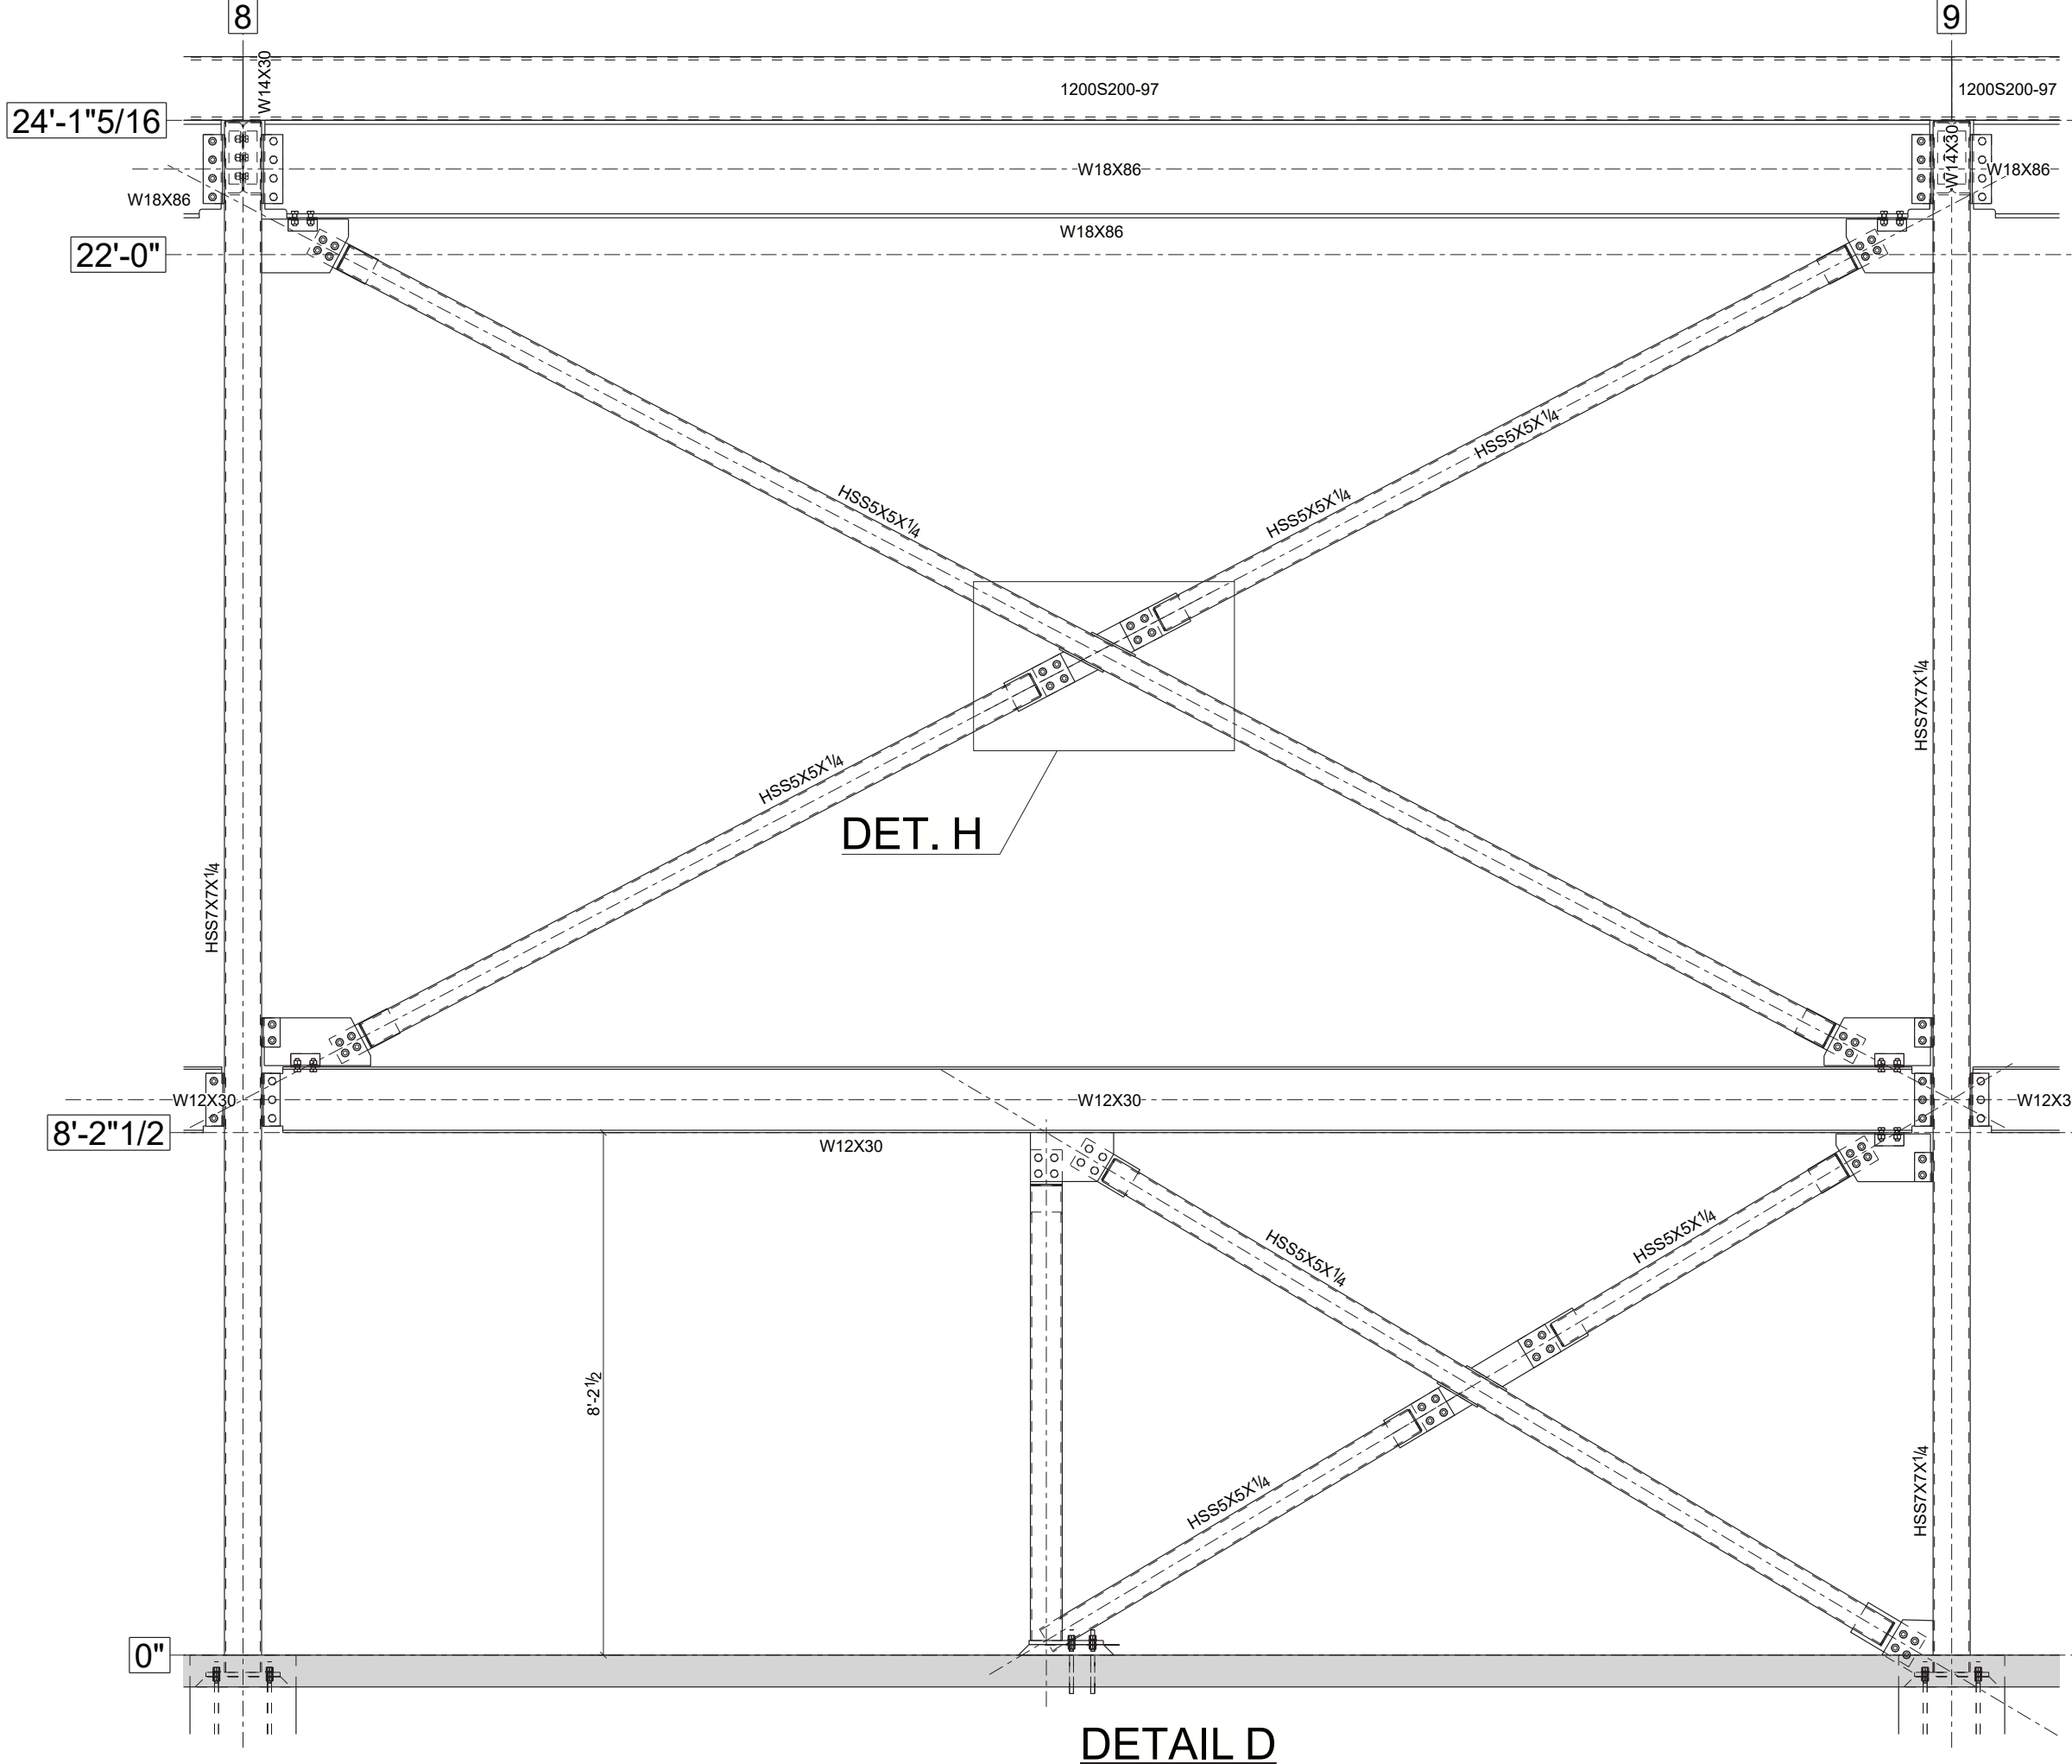


DETAIL D
S-02

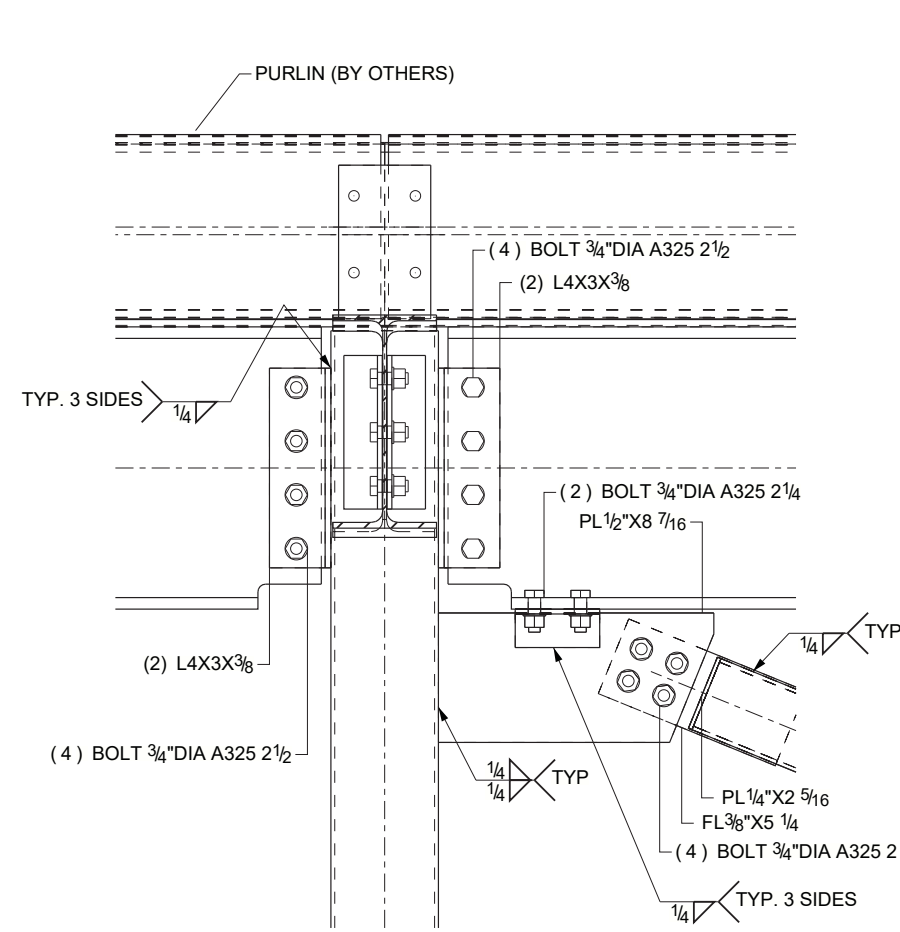


DETAIL E

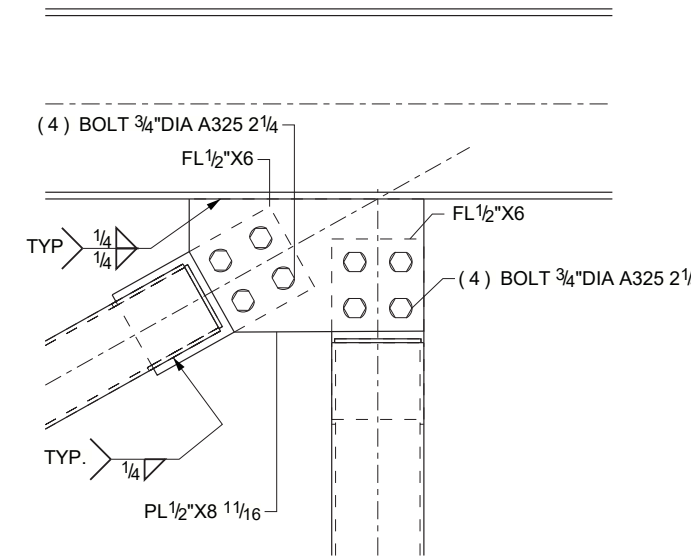


DETAIL F

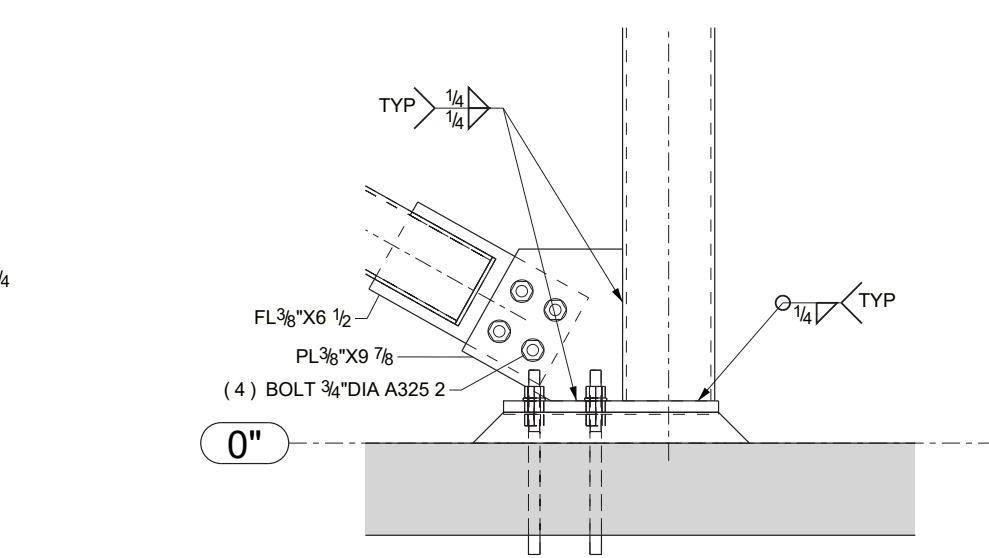


DETAIL G

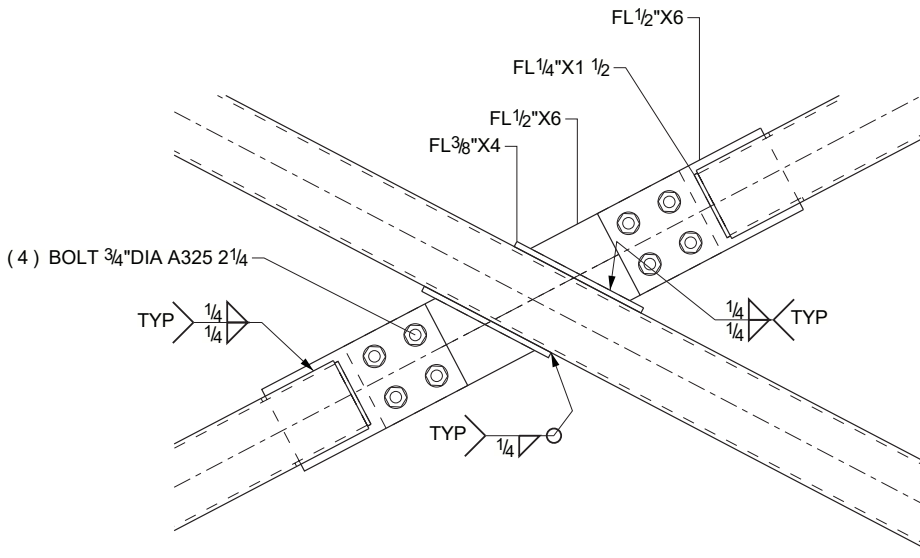


DETAIL H

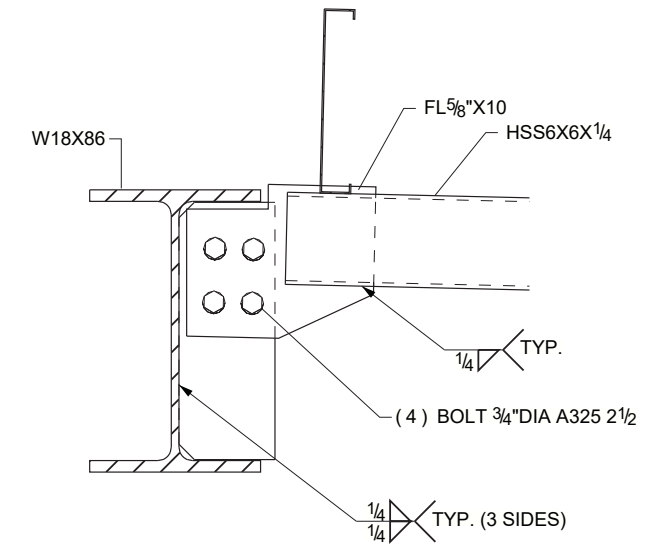

DETAIL I
S-02

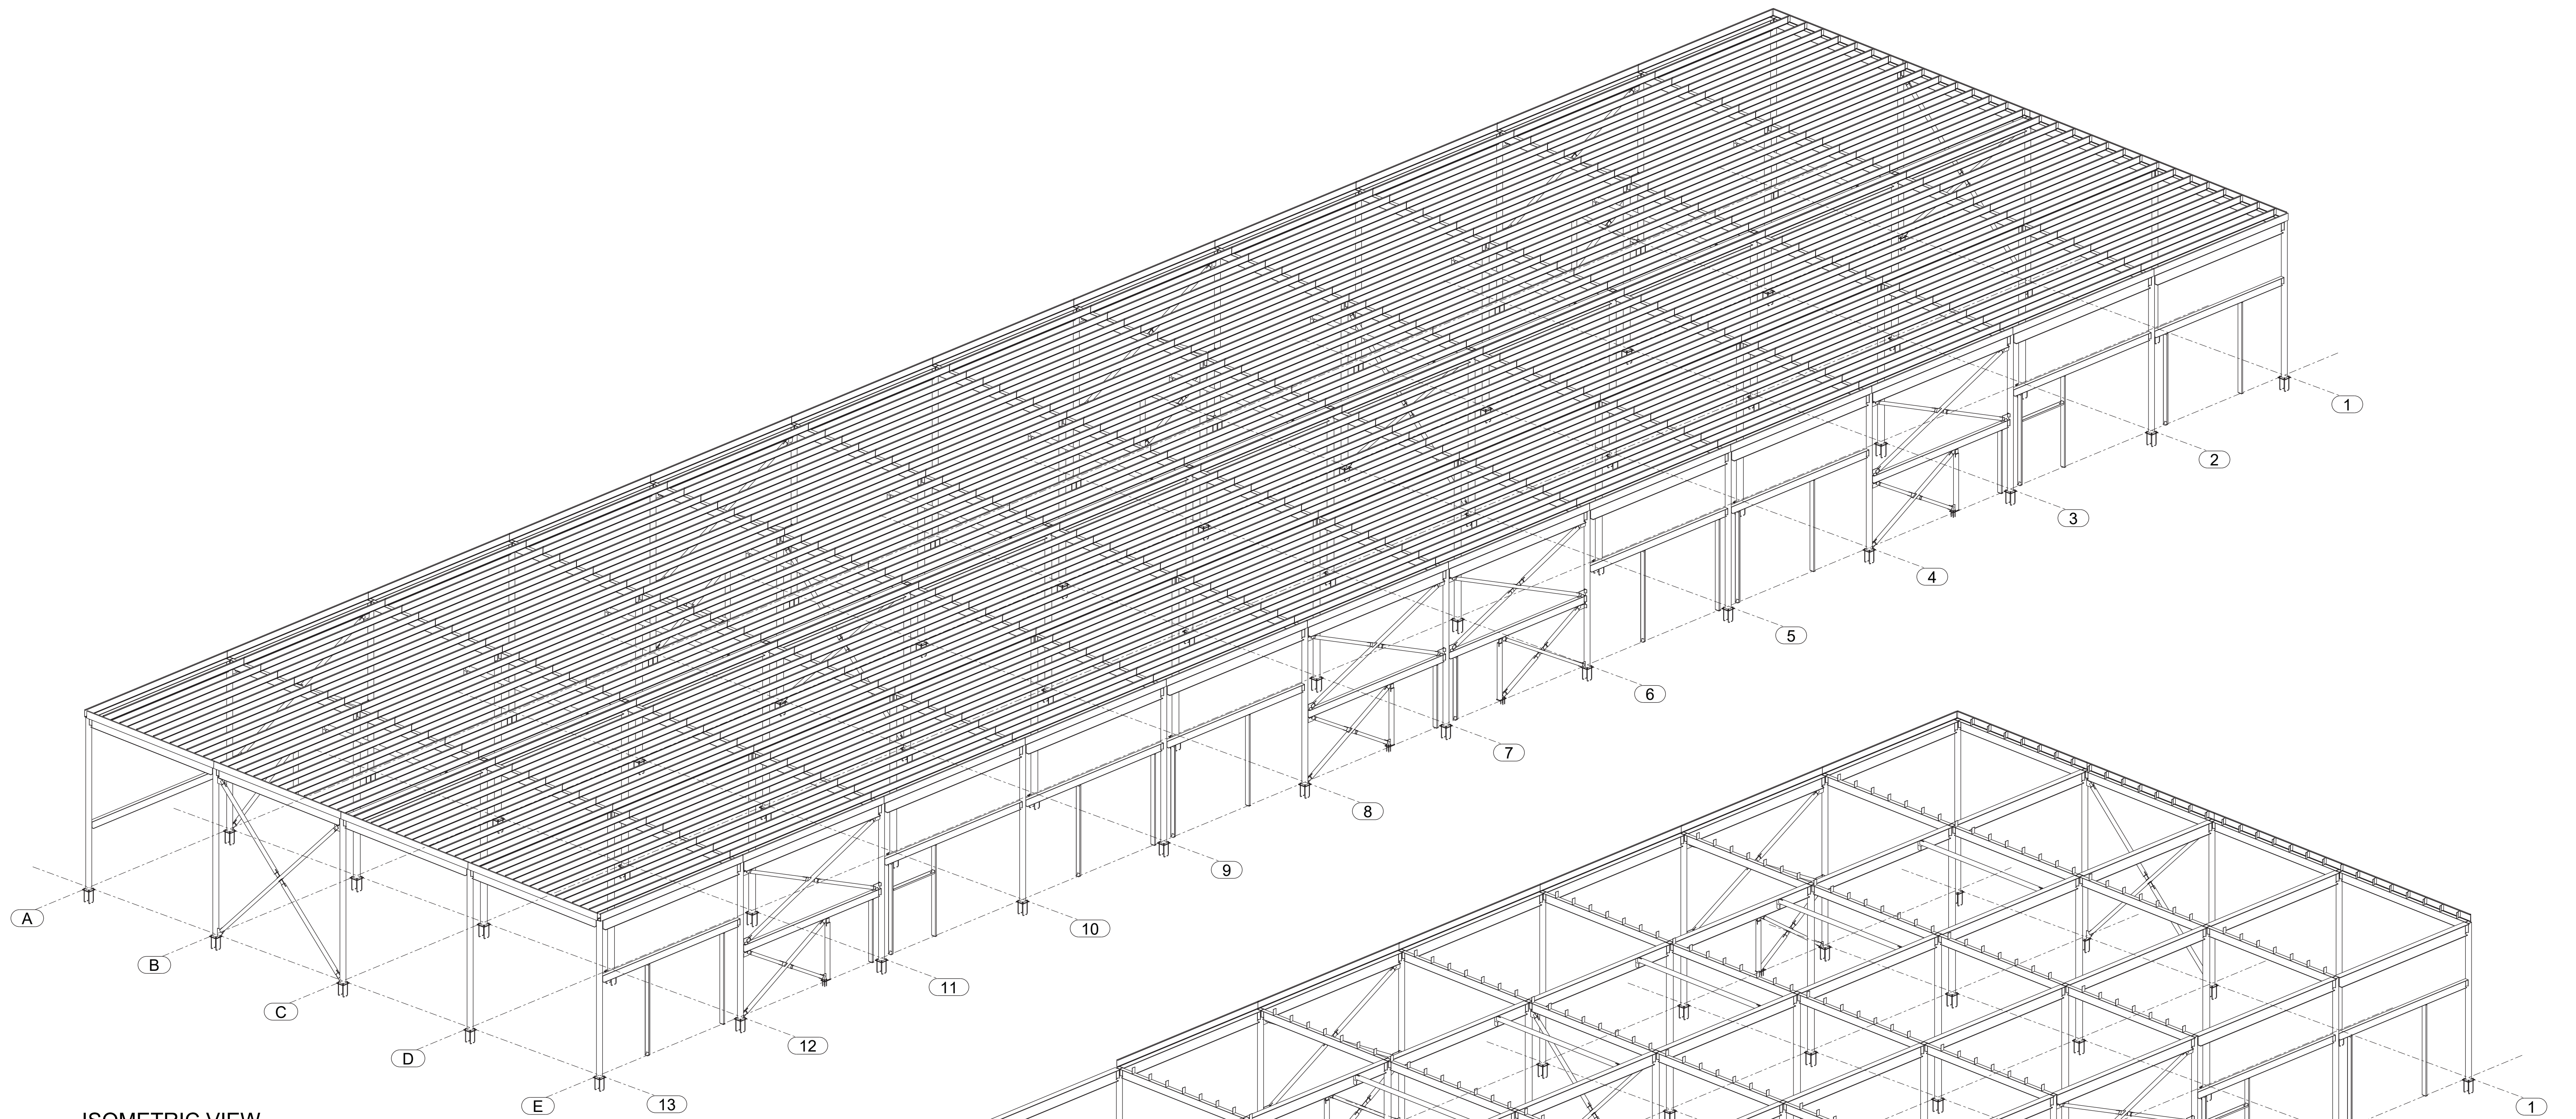

ISOMETRIC VIEW

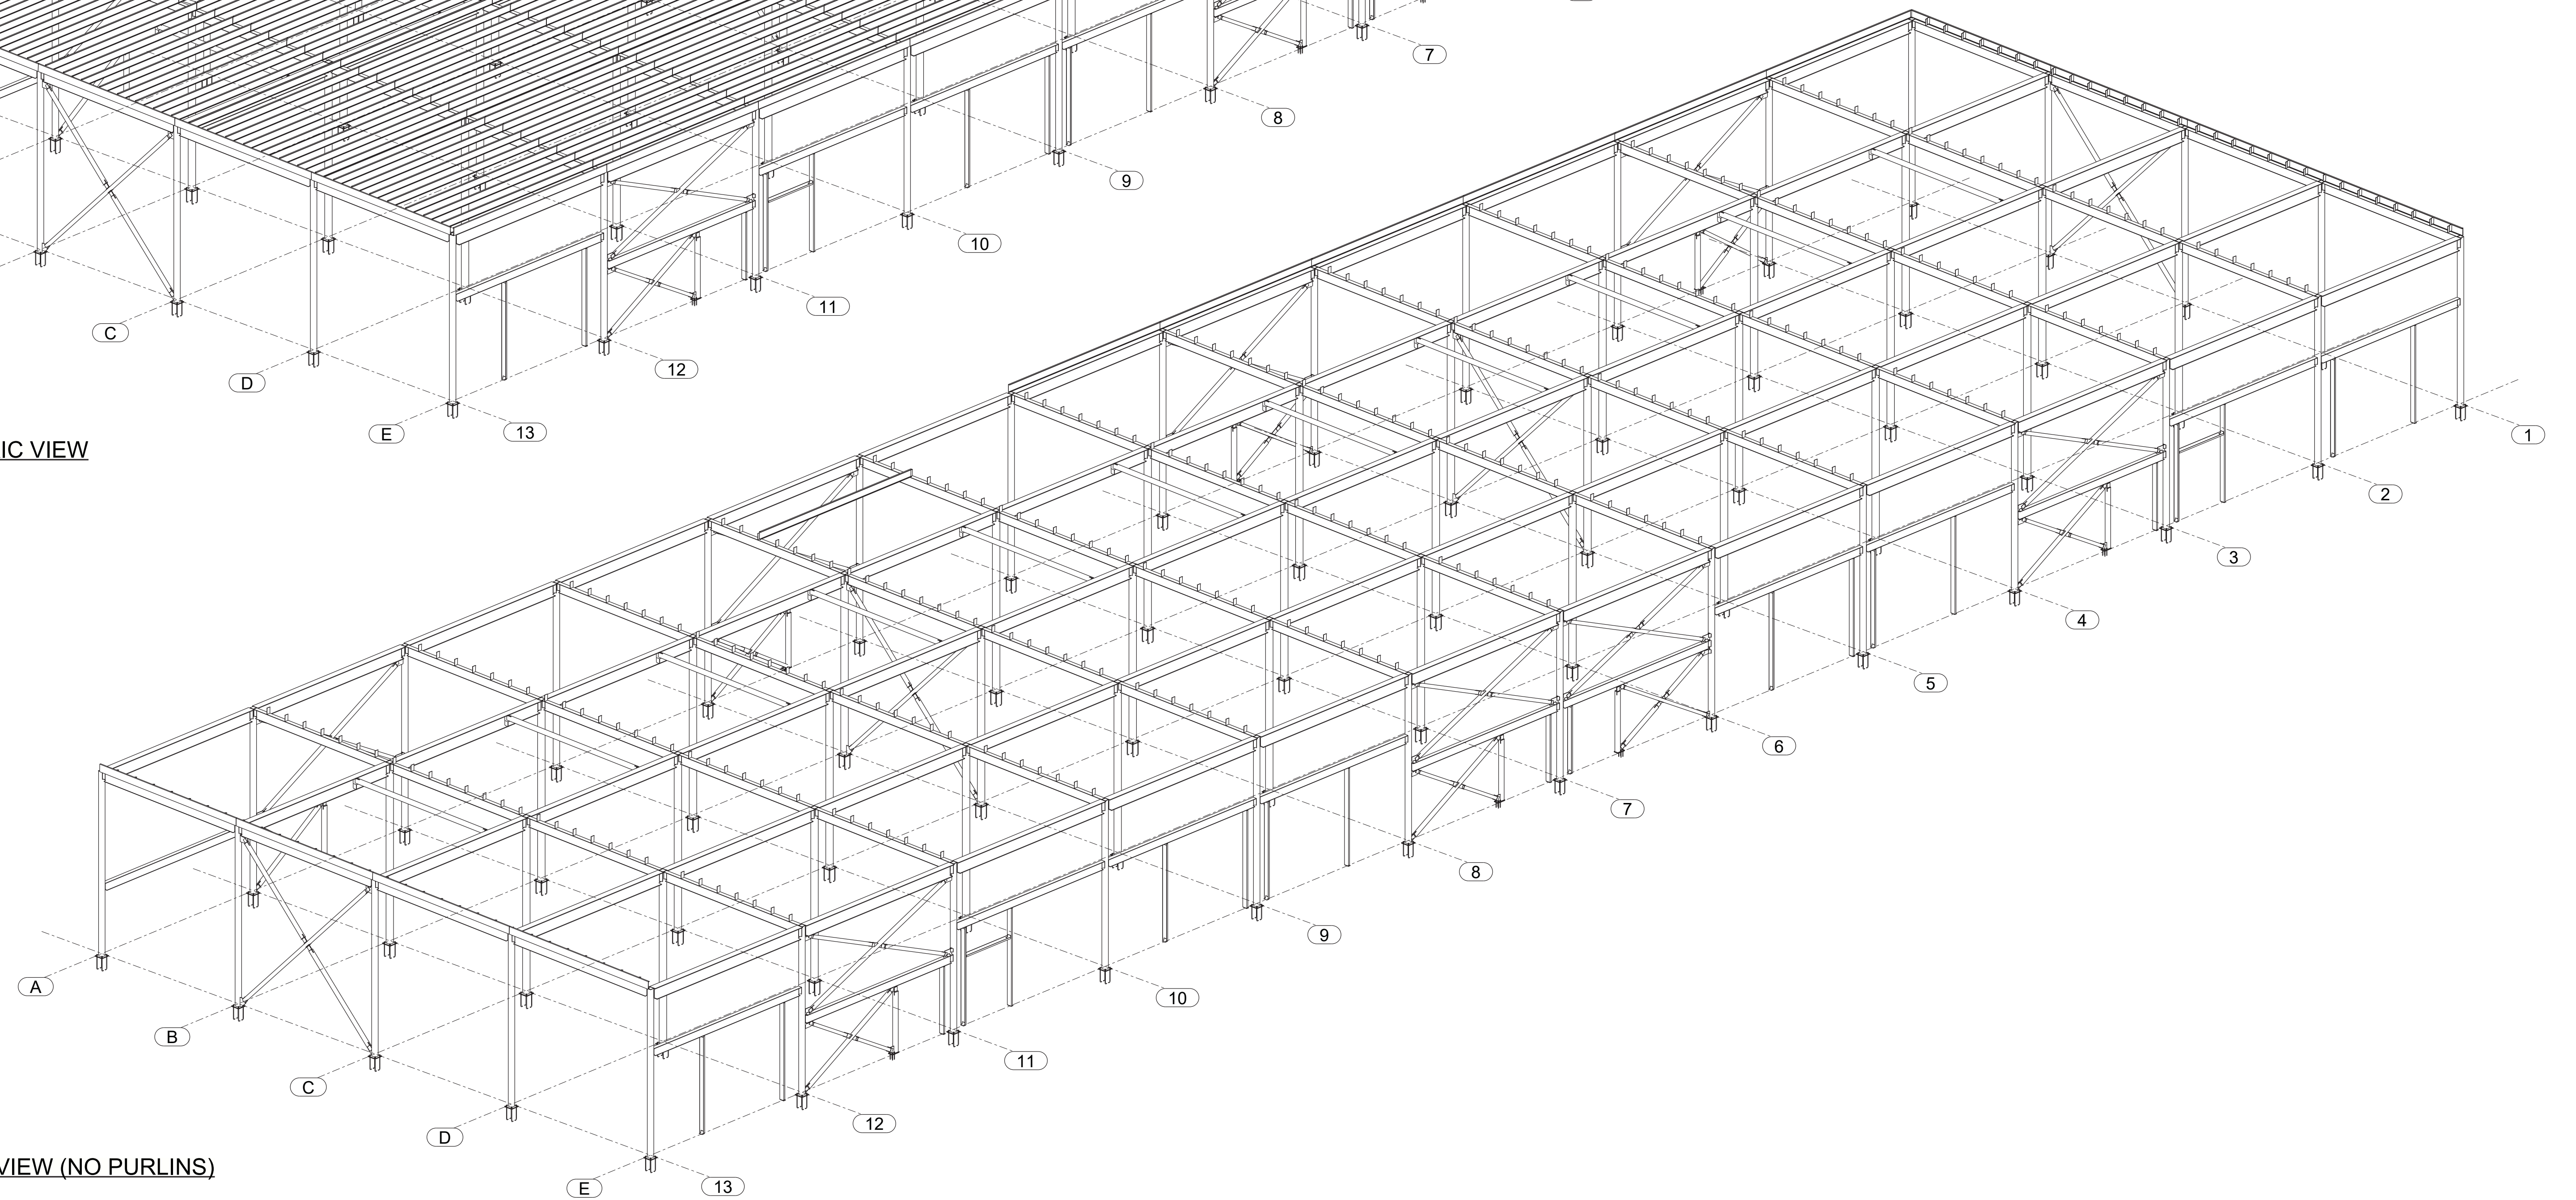

ISOMETRIC VIEW (NO PURLINS)